
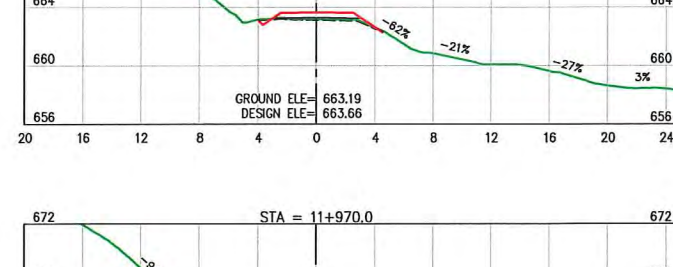
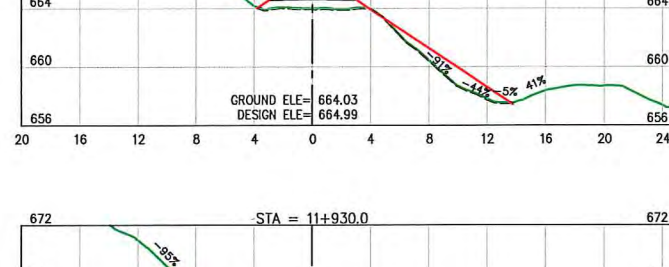
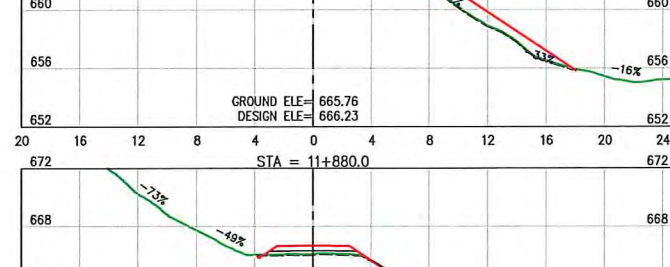
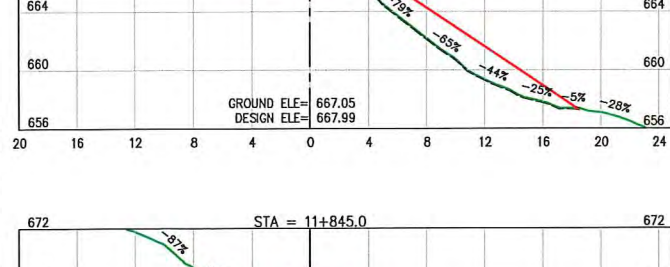
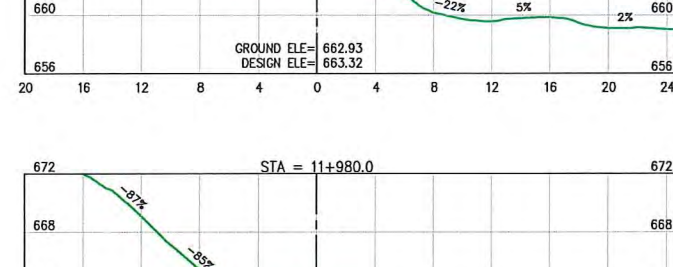
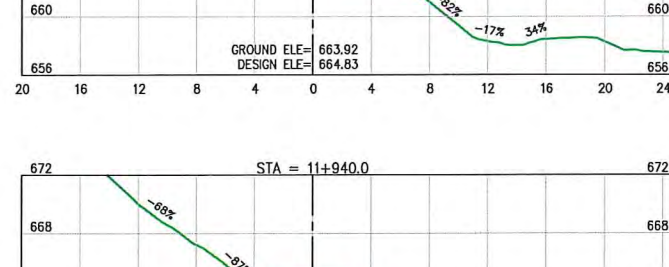
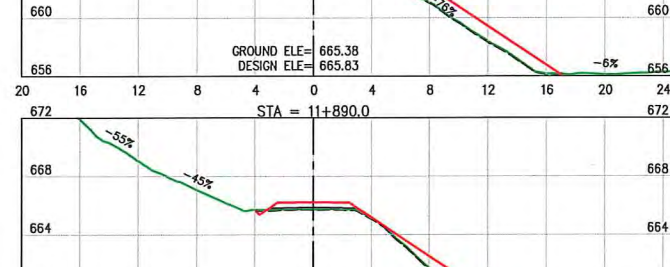
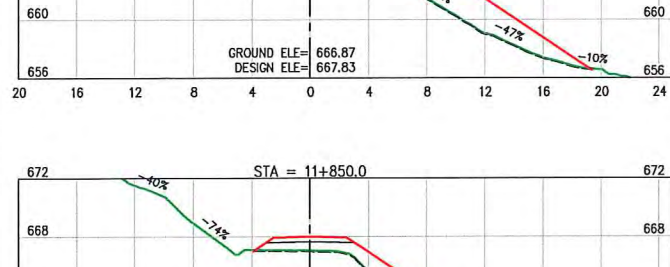
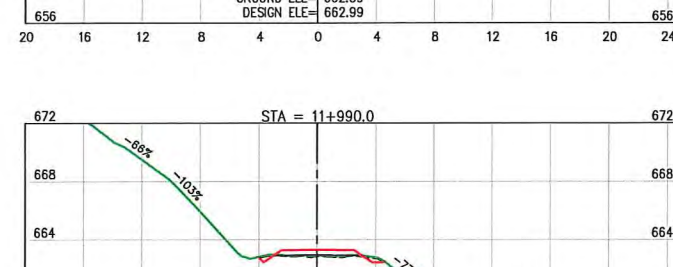
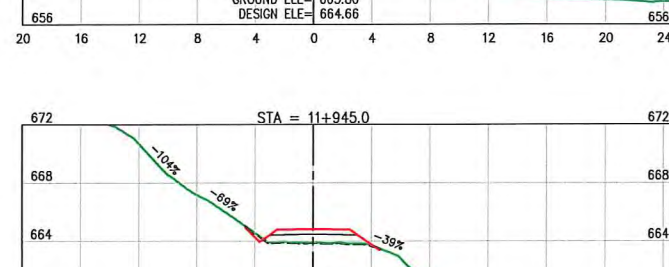
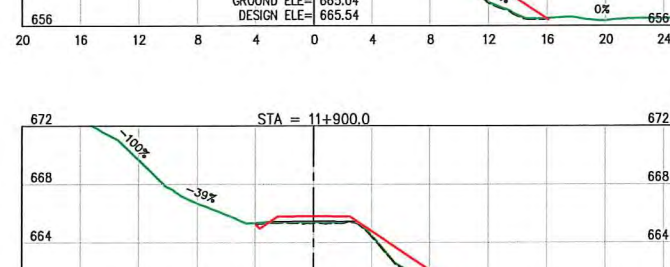
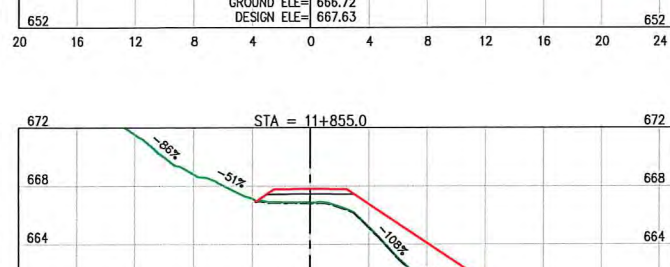
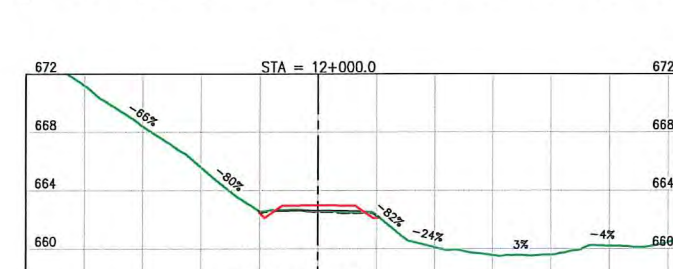
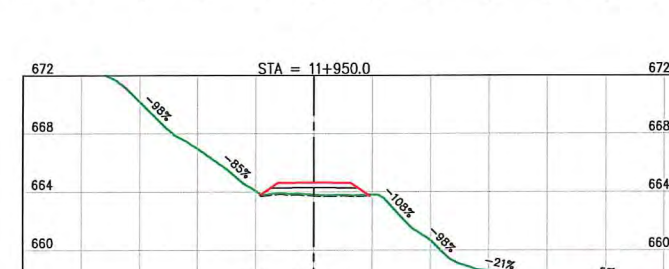
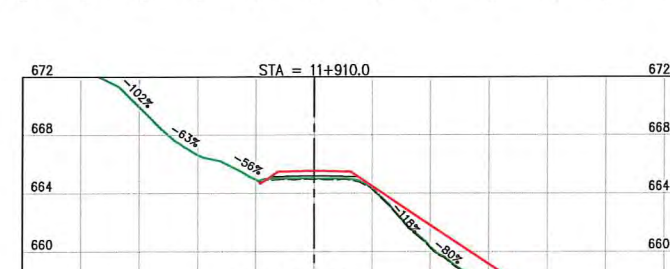
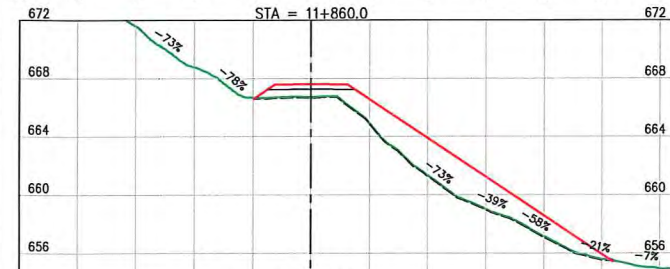
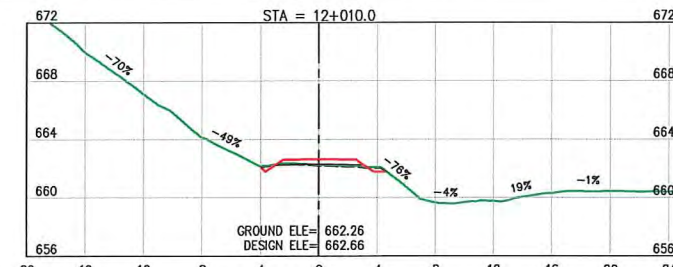
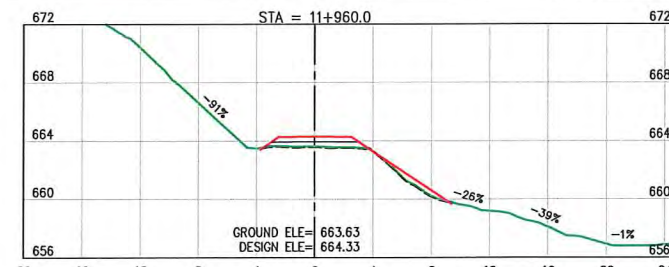
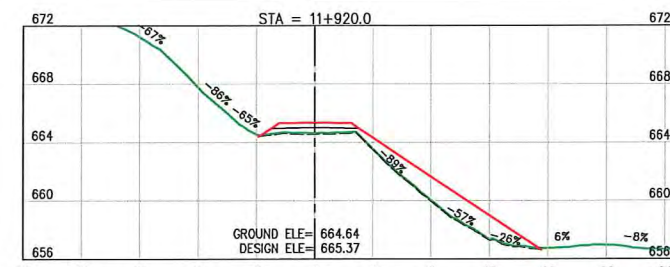


\\0318\Coal Sense (364)\204 - Phase 2 - Road Design\Drawing\Production\Raw\Design\Output\For\Drafting\2nd Half\XS FINAL - PART2.dwg

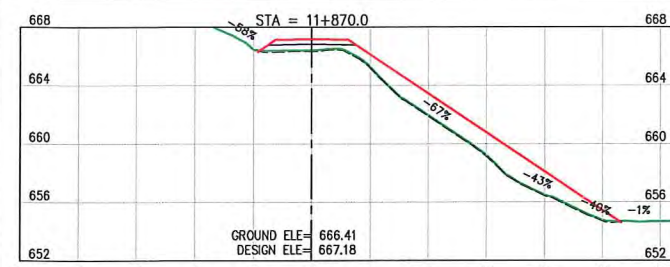

LEGEND:


- EXISTING GROUND
- STRIPPED SURFACE
- DESIGN LINE
- SUBGRADE
- NEW CULVERT

NOTES:

- FOR GENERAL NOTES, SPECIFICATIONS & TYPICAL SECTIONS SEE DRAWING 18364-204-01 & 18364-204-02.
- FOR CUT & FILL SLOPES SEE DRAWING 18364-204-01

ISSUED FOR CONSTRUCTION

SCALE 1:500			CAD FILENAME <u>XS FINAL - PART2</u>		
			DATE <u>2019-05-24</u>		
REV	DATE	DESCRIPTION	DRW	CHK	ENG
A	FEB.19	ISSUED FOR REVIEW	KAK	KD	TW
B	MAY.19	ISSUED FOR CONSTRUCTION	JMP	KD	TW

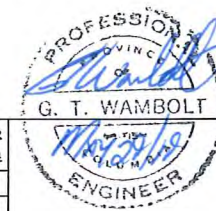

SENIOR DESIGNER
DATE 2019-05-24

DWB Consulting Services Ltd. 1579 9 th Avenue Prince George, B.C. V2L 3R8 Phone: (250) 562-5541 Fax: (250) 562-5561	
DESIGNED	BM DATE 2019-01-14
QUALITY CONTROL	TW DATE 2019-01-25
QUALITY ASSURANCE	DATE
DRAWN	KAK DATE 2019-03-07























TENAS HAUL ROAD
STA. 11+845 to 12+010

CROSS SECTIONS 72

LATITUDE:	54° 38' 11.65"	NAD83	NORTHING:	6056036	DRAWING NUMBER	REV
LONGITUDE:	127° 5' 3.99"	SU	EASTING:	623633	18364-204-X72	B

U:\2019\Coal Series (364)204- Phase 2 - Road Design\Drawing\Production\Raw\Design\Output\For\Drafting\2nd Half\XS FINAL - PART2.dwg

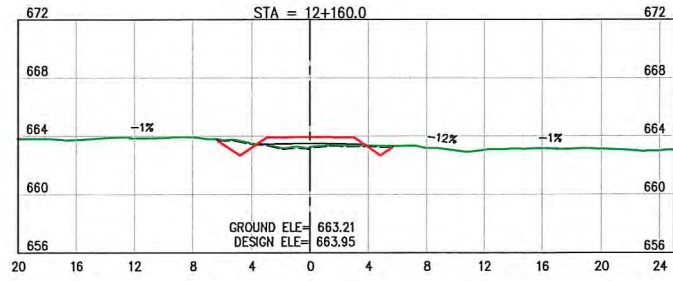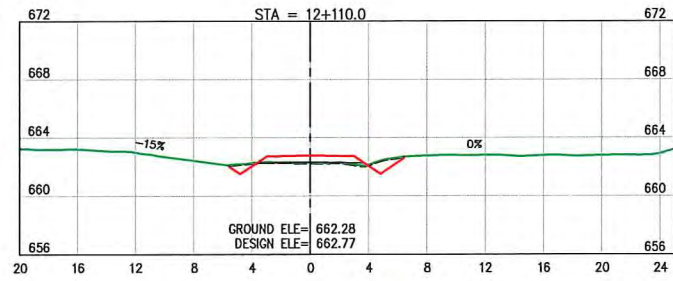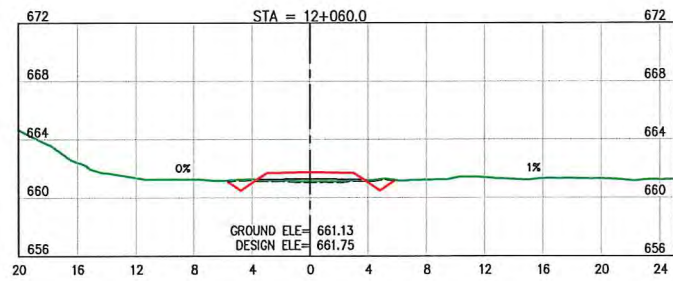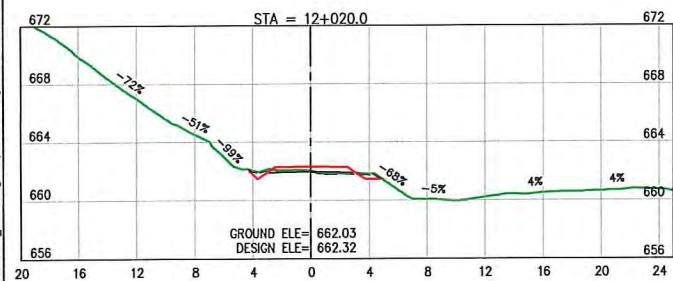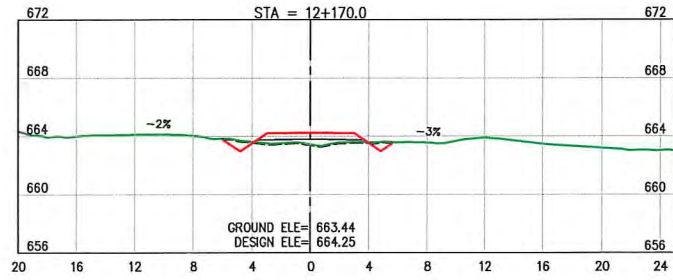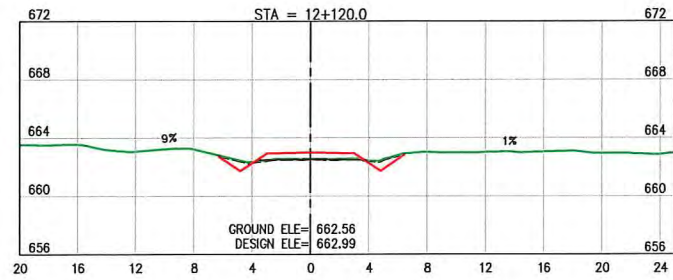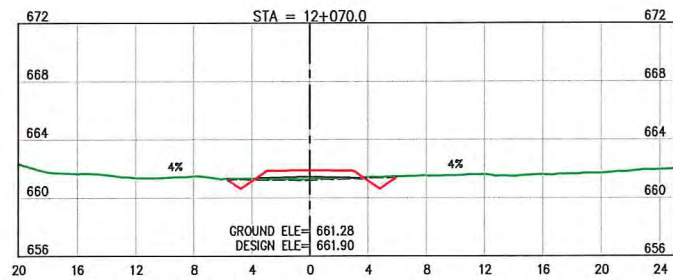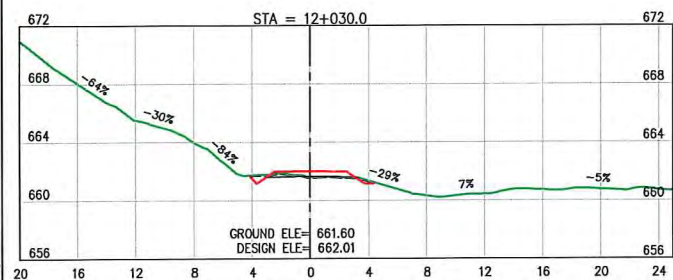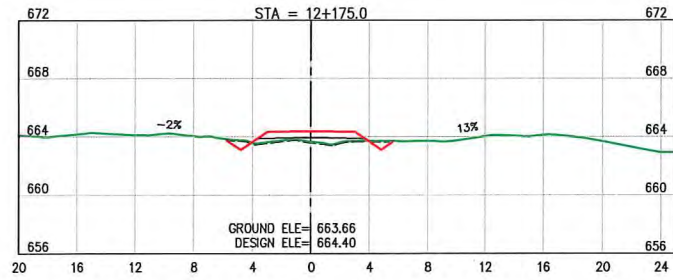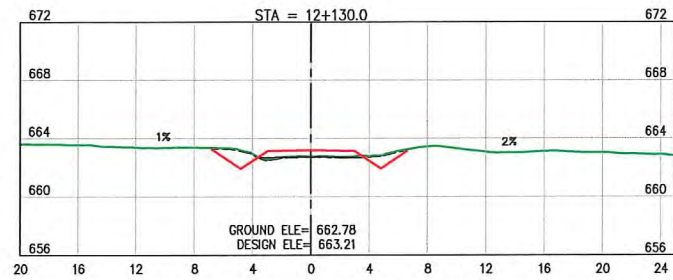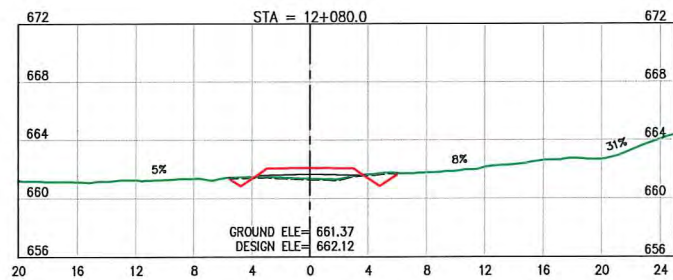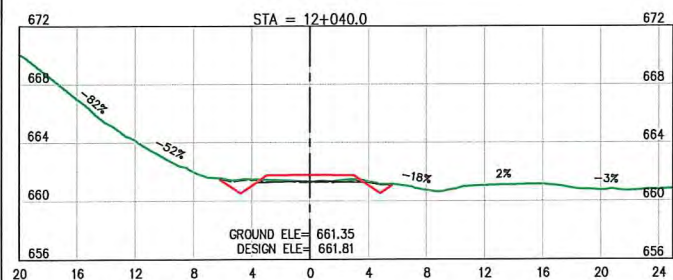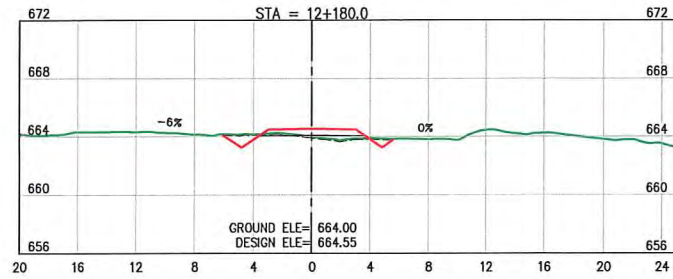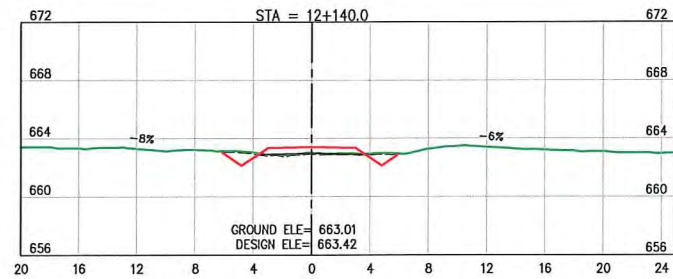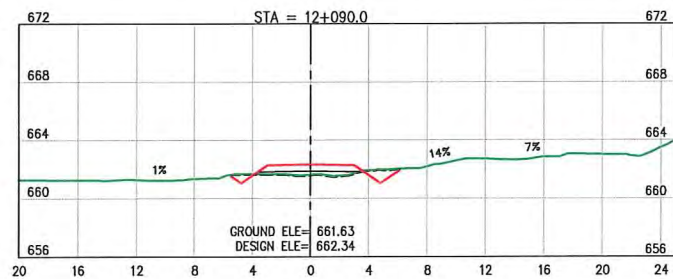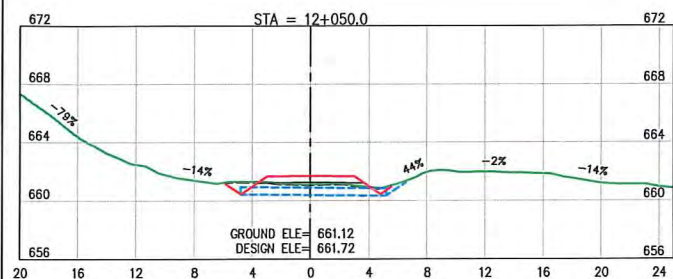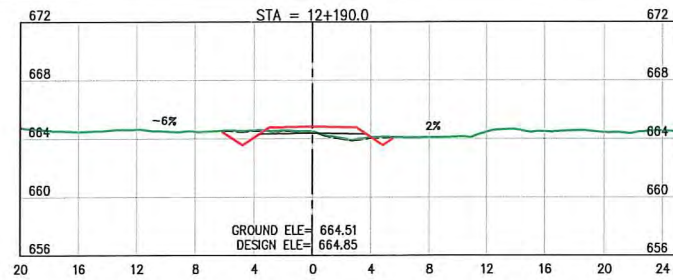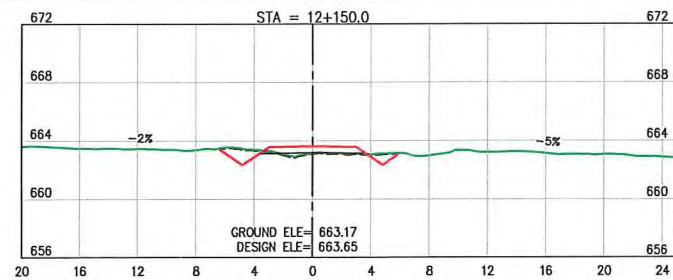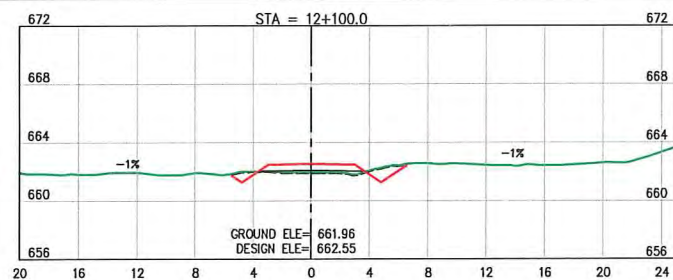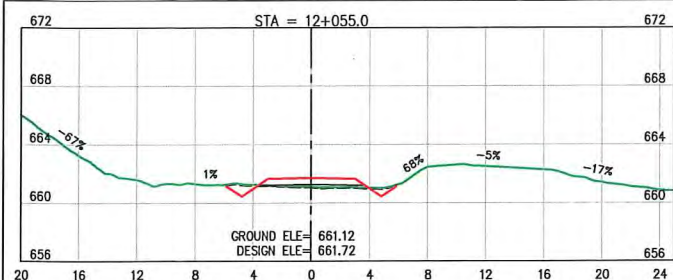


- LEGEND:**
- EXISTING GROUND
 - STRIPPED SURFACE
 - DESIGN LINE
 - SUBGRADE
 - NEW CULVERT

- NOTES:**
- FOR GENERAL NOTES, SPECIFICATIONS & TYPICAL SECTIONS SEE DRAWING 18364-204-01 & 18364-204-02.
 - FOR CUT & FILL SLOPES SEE DRAWING 18364-204-01

ISSUED FOR CONSTRUCTION

INTENDED TO BE PLOTTED ON 11"x17"
ANY COPIES or PDFS MAY NOT BE TO SCALE

SCALE 1:500			CAD FILENAME <u>XS FINAL - PART2</u>		
			DATE <u>2019-05-24</u>		
REV	DATE	DESCRIPTION	DRW	CHK	ENG
A	FEB.19	ISSUED FOR REVIEW	KAK	KD	TW
B	MAY.19	ISSUED FOR CONSTRUCTION	JMP	KD	TW

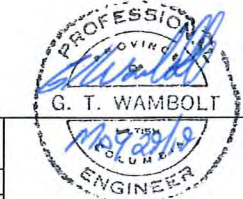

SENIOR DESIGNER
DATE 2019-05-24

DESIGNED BM DATE 2019-01-14	
QUALITY CONTROL TW DATE 2019-01-26	
QUALITY ASSURANCE DATE	
DRAWN KAK DATE 2019-03-07	





















LATITUDE: 54° 38' 11.65"		NAD83	NORTHING: 6056036	DRAWING NUMBER		REV
LONGITUDE: 127° 5' 3.99"		9U	EASTING: 623633	18364-204-X73		B



TENAS HAUL ROAD
STA. 12+020 to 12+190

CROSS SECTIONS 73

L:\2018\Coal Sense (364\204 - Phase 2 - Road Design\Drawing\Production - Raw\DesignOutput\Final\2018\Coal Sense (364\204 - Phase 2 - Road Design\Drawing\Production - Raw\DesignOutput\Final - PART2.dwg

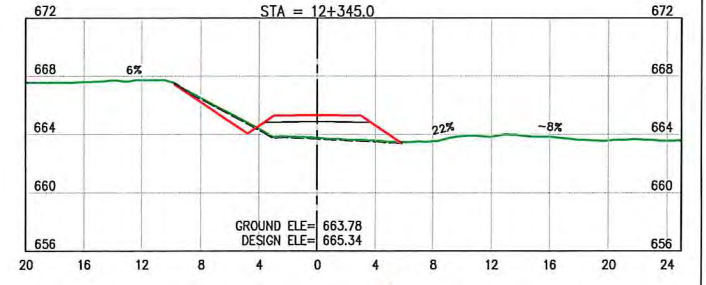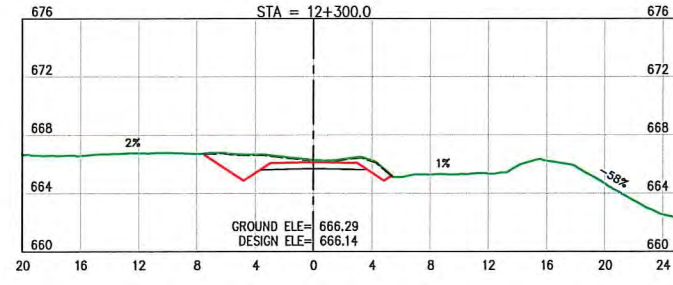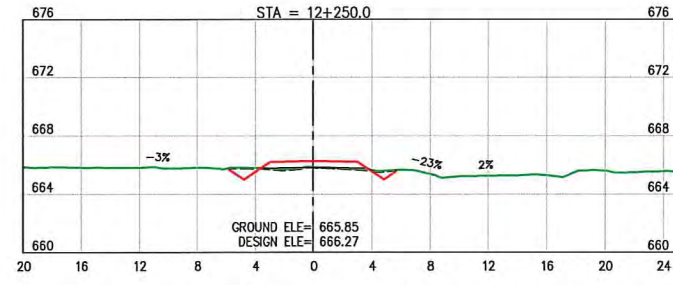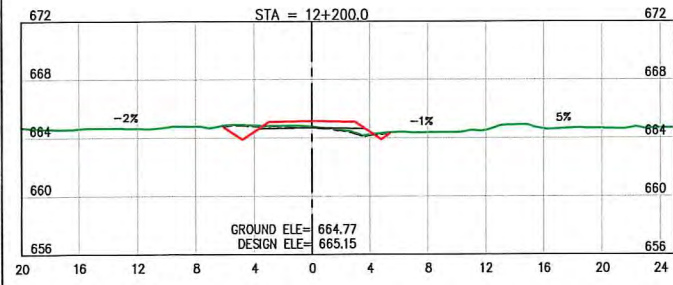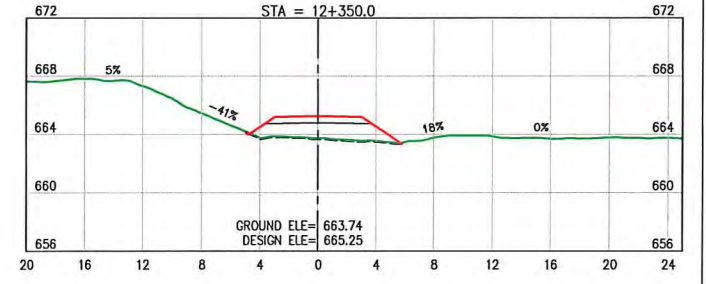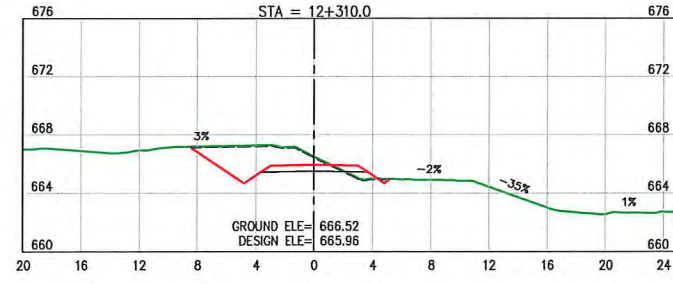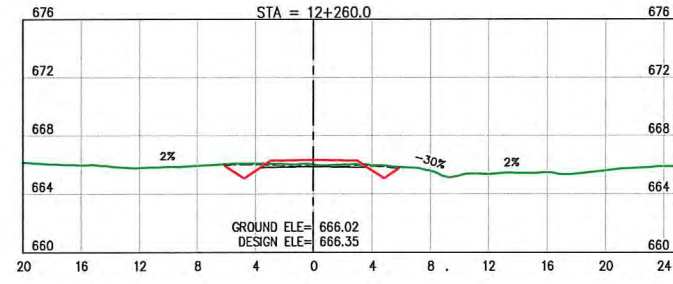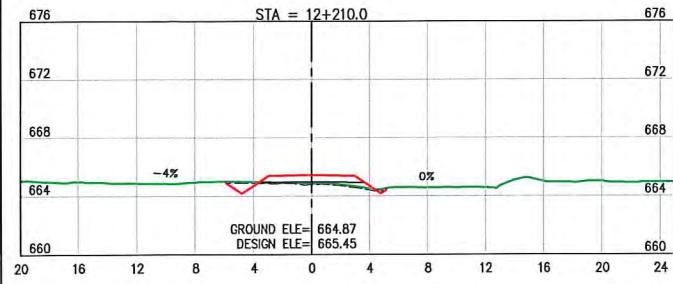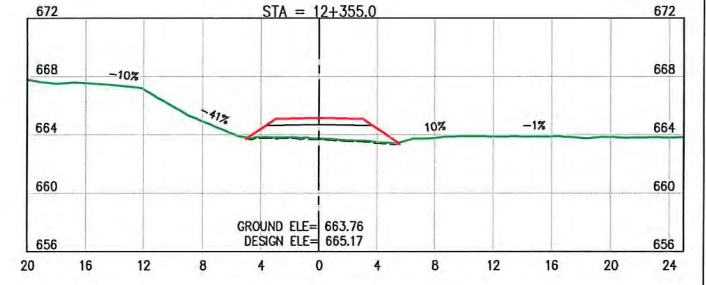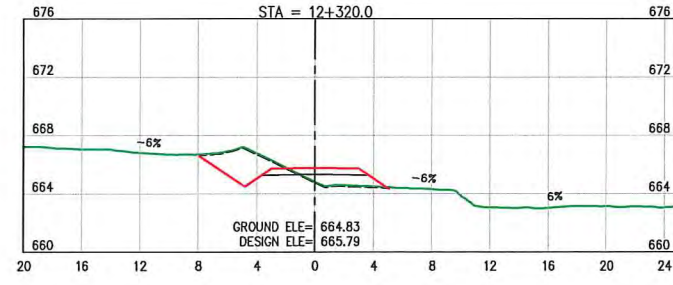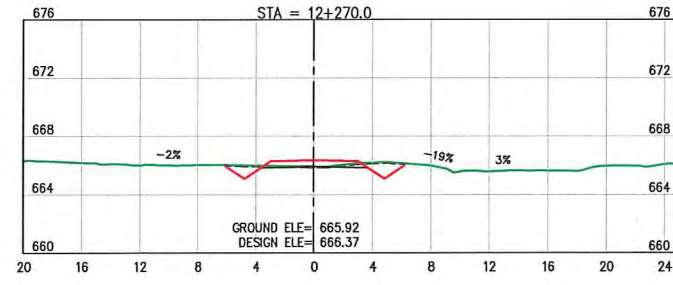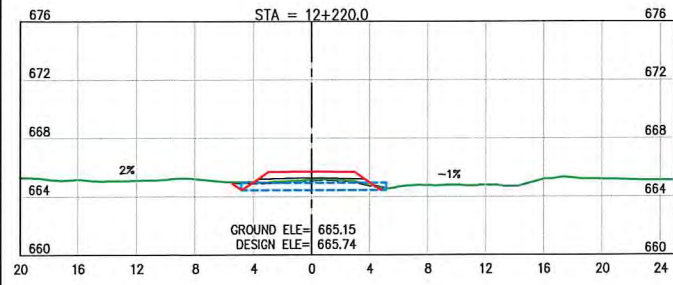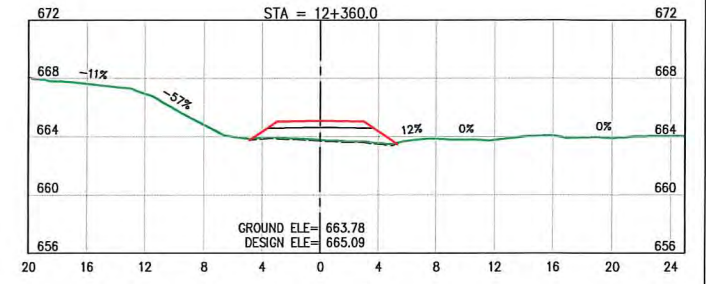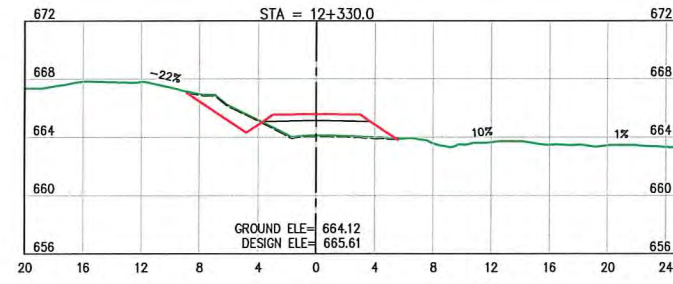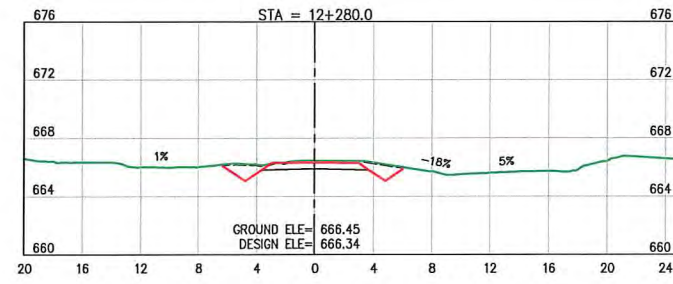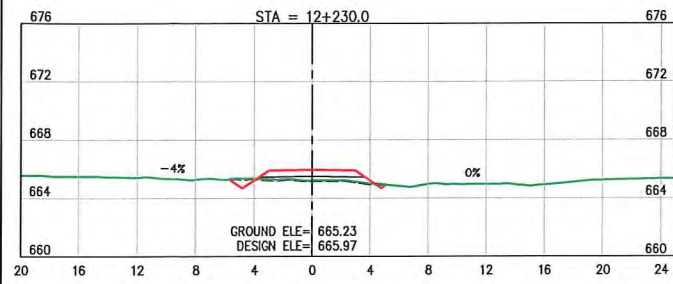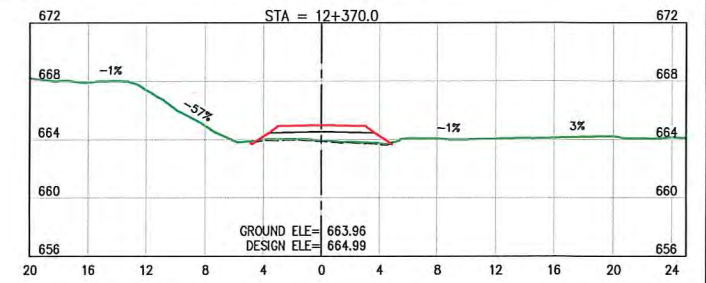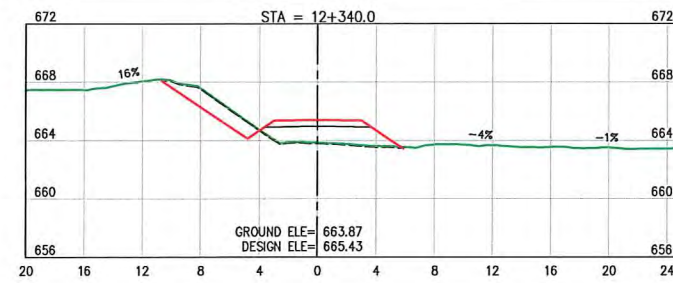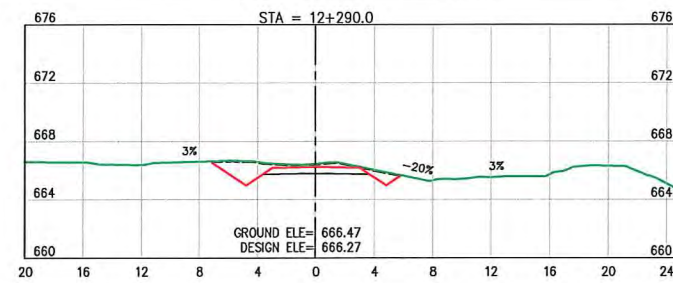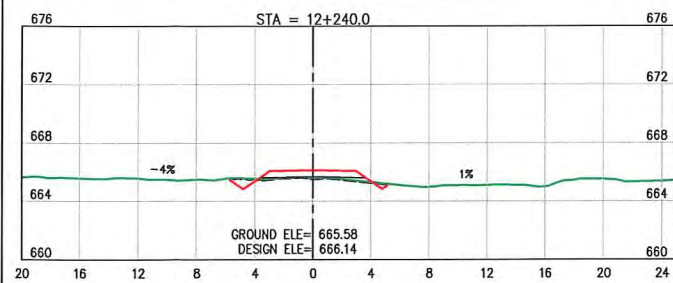

LEGEND:


- EXISTING GROUND
- STRIPPED SURFACE
- DESIGN LINE
- SUBGRADE
- NEW CULVERT

NOTES:

- FOR GENERAL NOTES, SPECIFICATIONS & TYPICAL SECTIONS SEE DRAWING 18364-204-01 & 18364-204-02.
- FOR CUT & FILL SLOPES SEE DRAWING 18364-204-01

ISSUED FOR CONSTRUCTION

SCALE 1:500			CAD FILENAME <u>XS FINAL - PART2</u>		
			DATE <u>2019-05-24</u>		
REV	DATE	DESCRIPTION	DRW	CHK	ENG
A	FEB.19	ISSUED FOR REVIEW	KAK	KD	TW
B	MAY.19	ISSUED FOR CONSTRUCTION	JMP	KD	TW

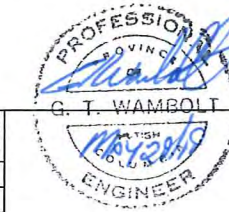

SENIOR DESIGNER
DATE 2019-05-24





















DWB Consulting Services Ltd. 1579 9th Avenue Prince George, B.C. V2L 3R8 Phone: (250) 562-5541 Fax: (250) 562-5561	
DESIGNED	BM DATE 2019-01-14
QUALITY CONTROL	TW DATE 2019-01-25
QUALITY ASSURANCE	DATE
DRAWN	KAK DATE 2019-03-07

TELKWA COAL
LIMITED
TENAS HAUL ROAD
STA. 12+200 to 12+370

CROSS SECTIONS 74

LATITUDE:	54° 38' 11.65"	NAD83	NORTHING:	6056036	DRAWING NUMBER	REV
LONGITUDE:	127° 5' 3.99"	9U	EASTING:	623633	18364-204-X74	B

U:\2018\Coal Sense (664\204 - Phase 2 - Road Design)\Drawing\Production\RawDesignOutput\ForDrafting\2nd Half\XS FINAL - PART2.dwg

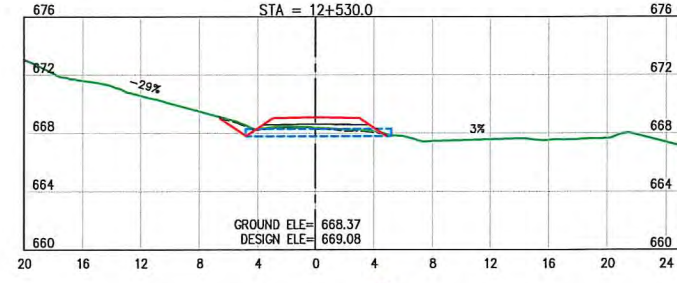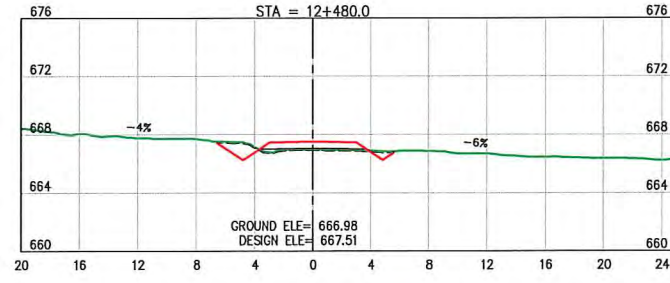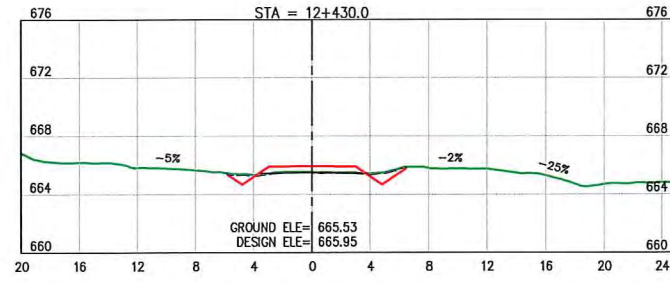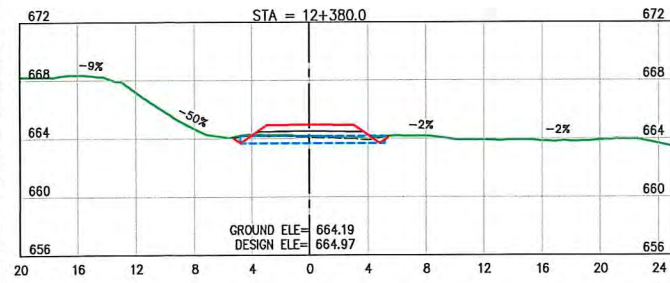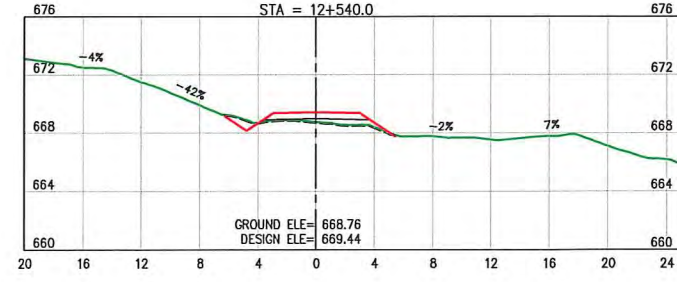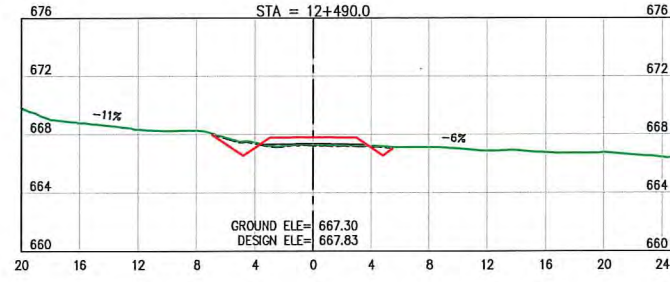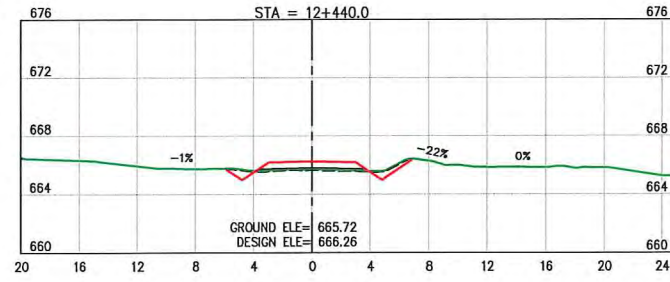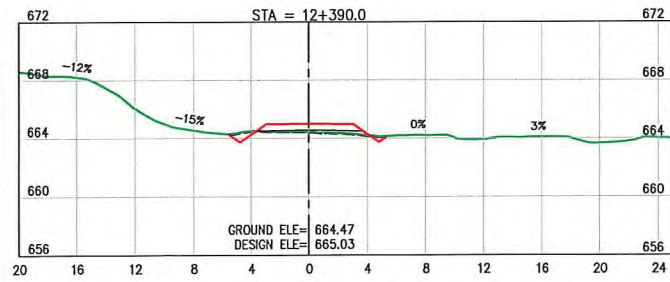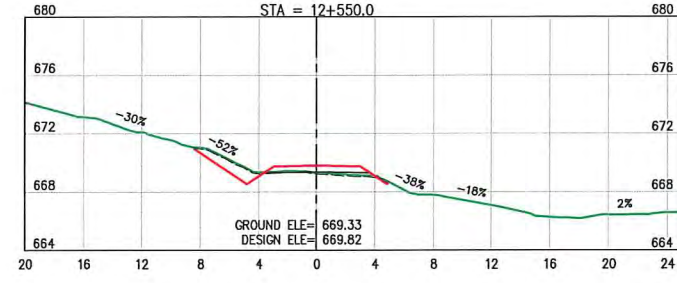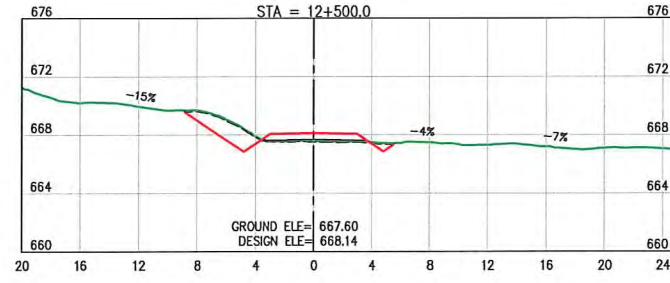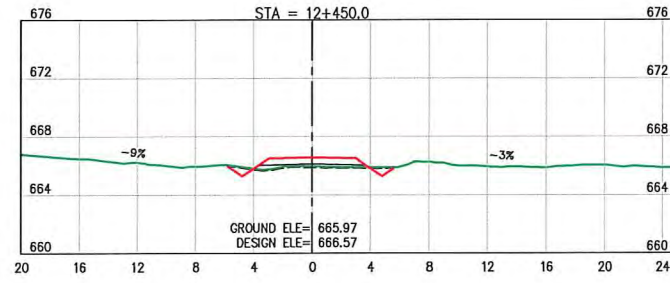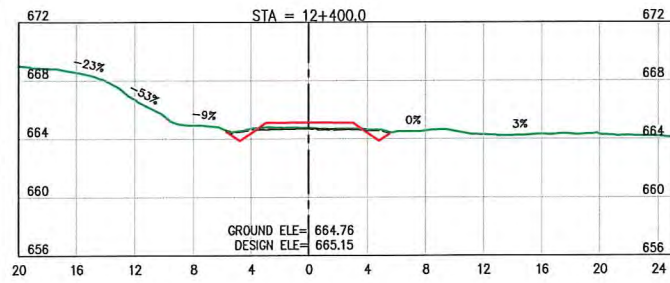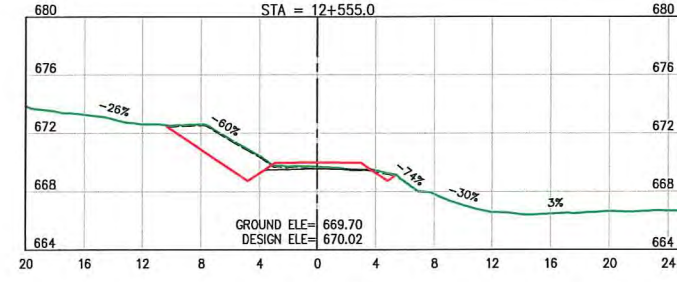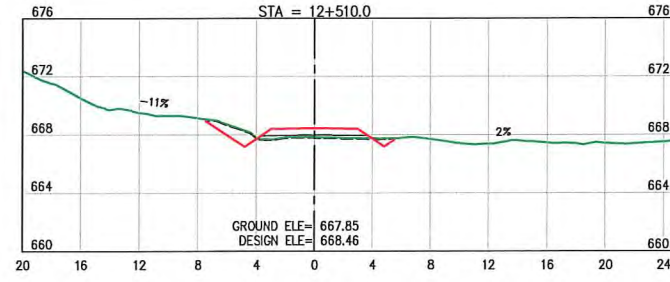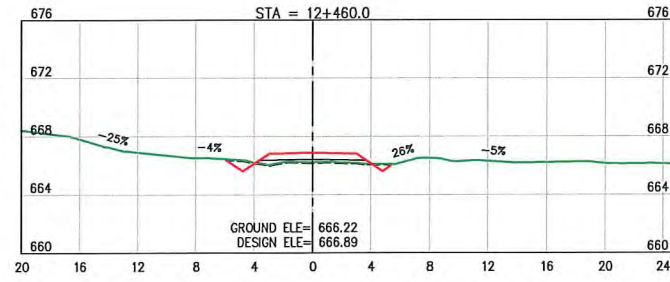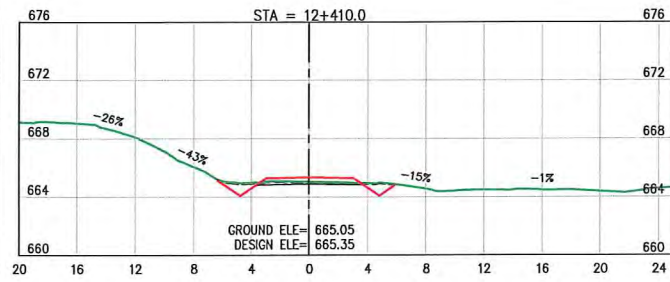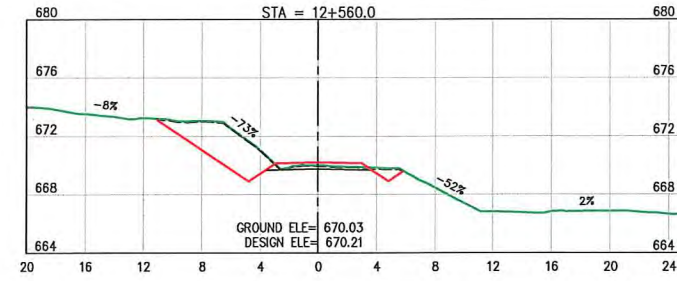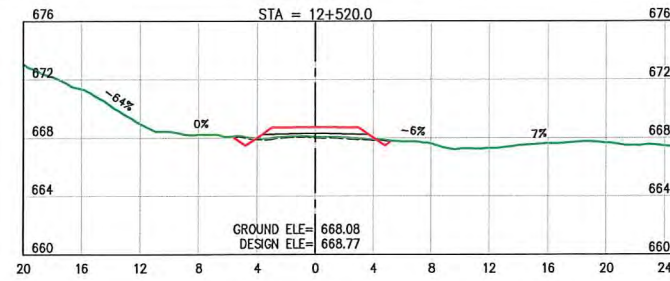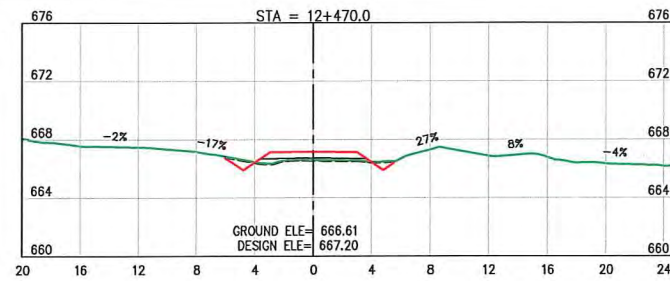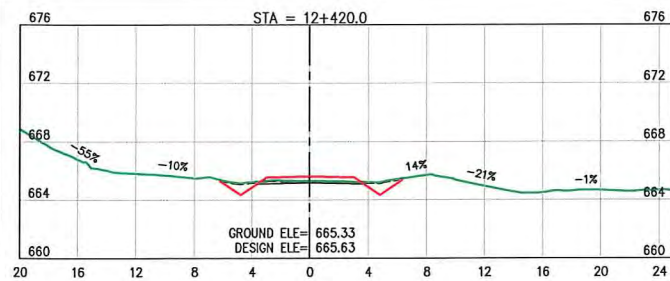

LEGEND:

- EXISTING GROUND
- STRIPPED SURFACE
- DESIGN LINE
- SUBGRADE
- NEW CULVERT


NOTES:

- FOR GENERAL NOTES, SPECIFICATIONS & TYPICAL SECTIONS SEE DRAWING 18364-204-01 & 18364-204-02.
- FOR CUT & FILL SLOPES SEE DRAWING 18364-204-01

ISSUED FOR CONSTRUCTION

INTENDED TO BE PLOTTED ON 11"x17"
ANY COPIES or PDFS MAY NOT BE TO SCALE

SCALE 1:500			CAD FILENAME <u>XS FINAL - PART2</u>		
			DATE <u>2019-05-24</u>		
REV	DATE	DESCRIPTION	DRW	CHK	ENG
A	FEB.19	ISSUED FOR REVIEW	KAK	KD	TW
B	MAY.19	ISSUED FOR CONSTRUCTION	JMP	KD	TW

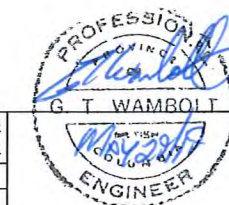

SENIOR DESIGNER
DATE 2019-05-24

DWB Consulting Services Ltd.	
1579 9 th Avenue Prince George, B.C. V2L 3R8 Phone: (250) 562-5541 Fax: (250) 562-5561	
DESIGNED	BM DATE 2019-01-14
QUALITY CONTROL	TW DATE 2019-01-25
QUALITY ASSURANCE	DATE
DRAWN	KAK DATE 2019-03-07






















TELKWA COAL
LIMITED

TENAS HAUL ROAD
STA. 12+380 to 12+560

CROSS SECTIONS 75

LATITUDE:	54° 38' 11.65"	NAD83	NORTHING:	6056036	DRAWING NUMBER	REV
LONGITUDE:	127° 5' 3.99"	9U	EASTING:	623633	18364-204-X75	B

U:\2019\Coal Sense (364)\204 - Phase 2 - Road Design\DrawingProduction- RawDesignOutputForDrafting\2nd Half\XS FINAL - PART2.dwg

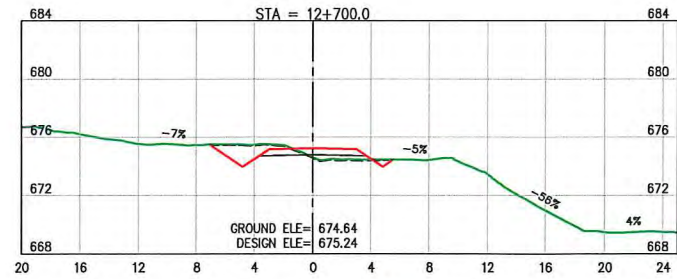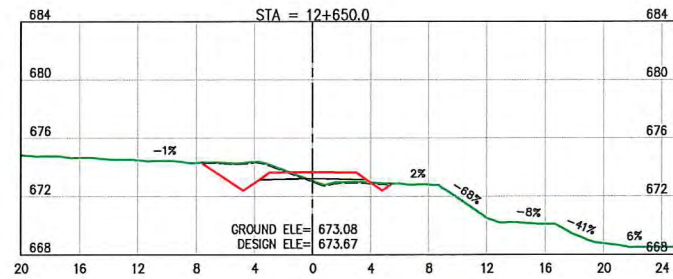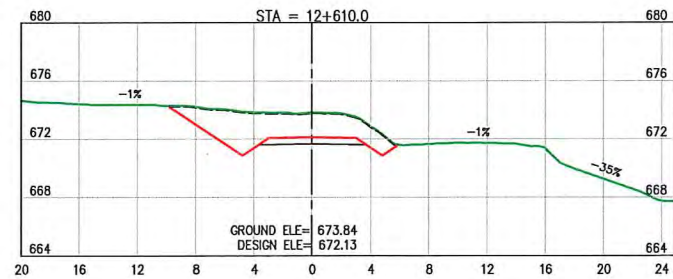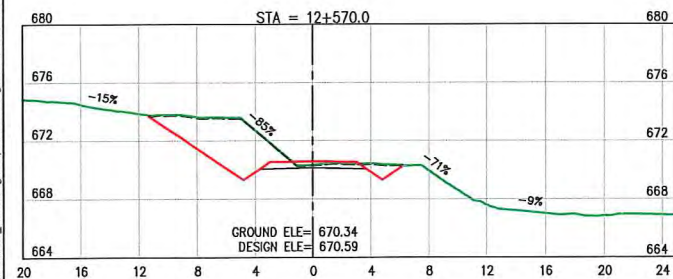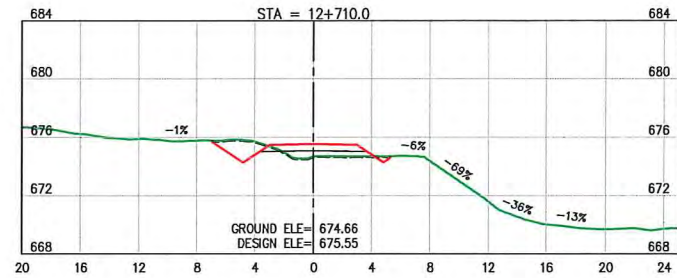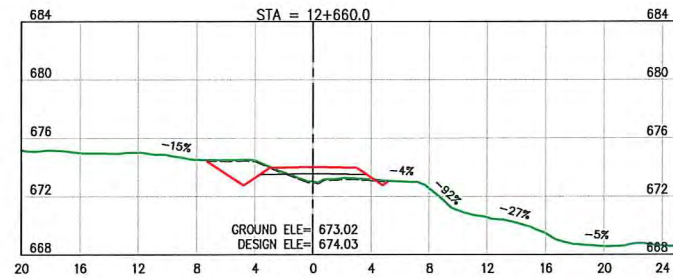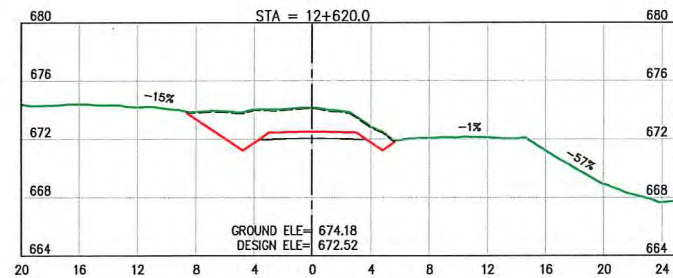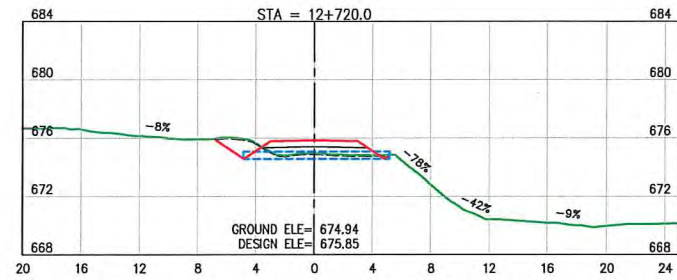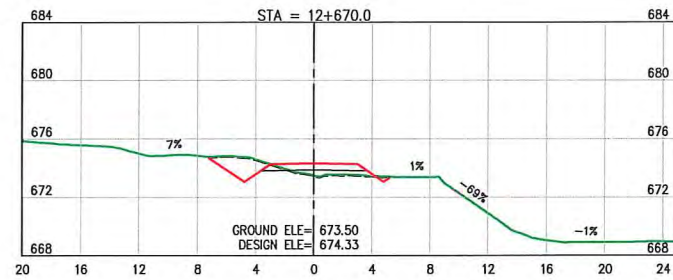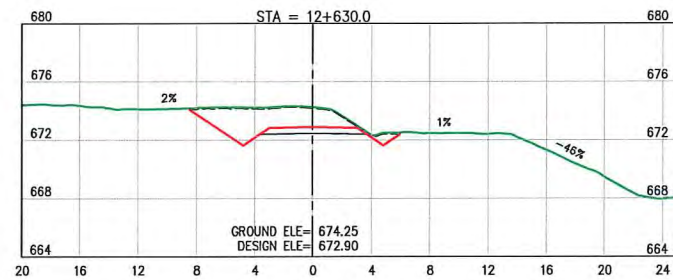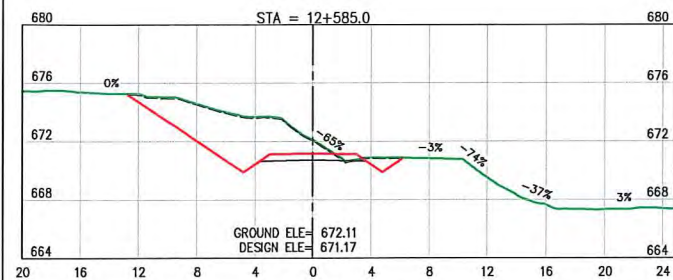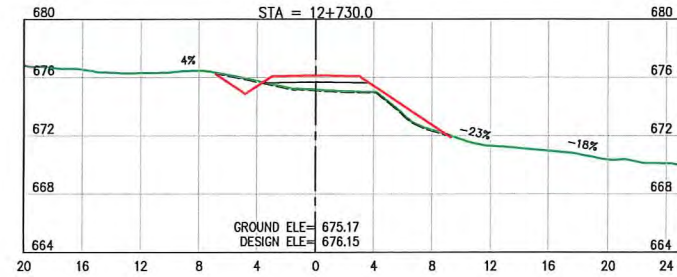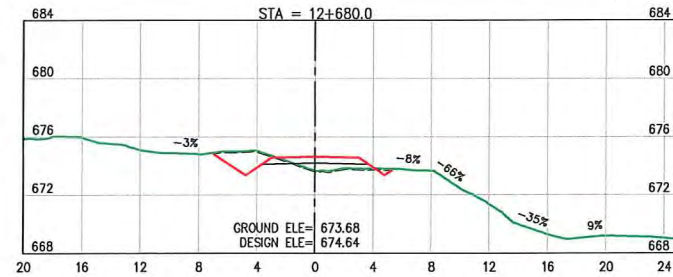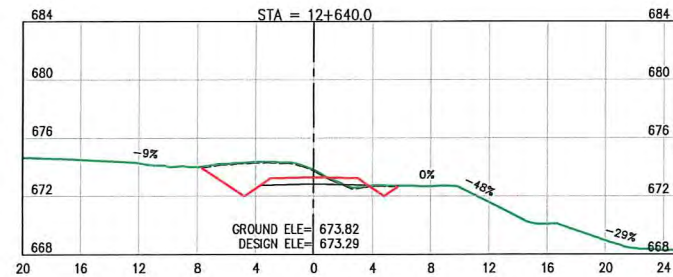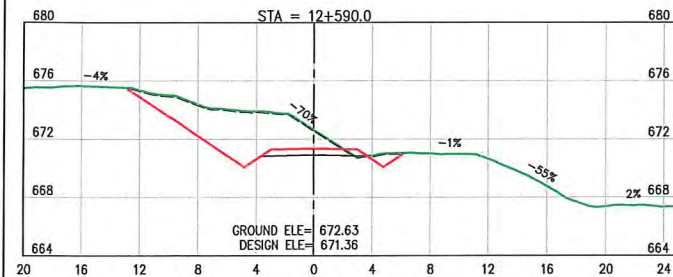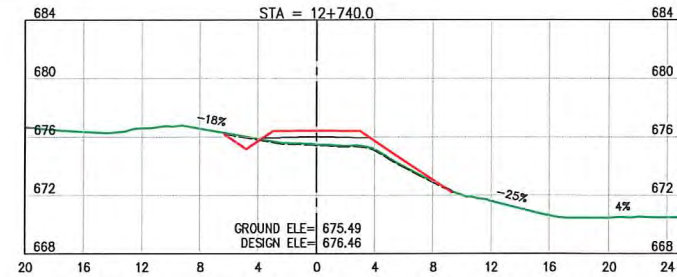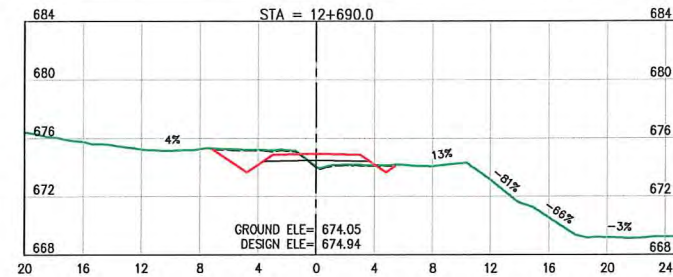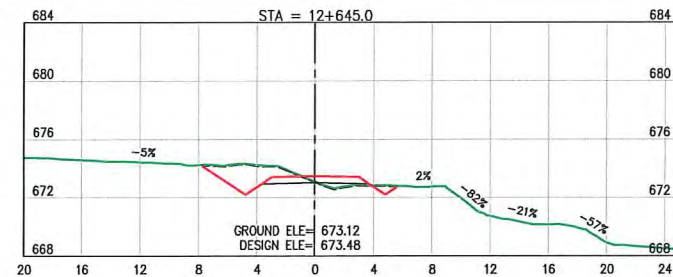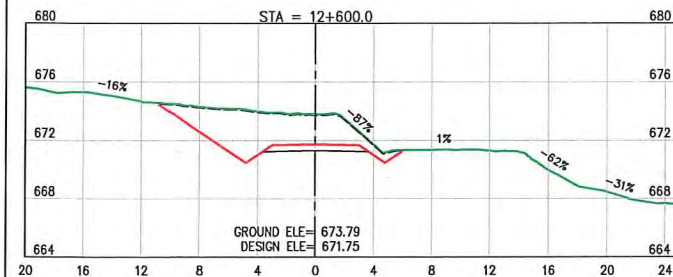

LEGEND:

- EXISTING GROUND
- STRIPPED SURFACE
- DESIGN LINE
- SUBGRADE
- NEW CULVERT


NOTES:

- FOR GENERAL NOTES, SPECIFICATIONS & TYPICAL SECTIONS SEE DRAWING 18364-204-01 & 18364-204-02.
- FOR CUT & FILL SLOPES SEE DRAWING 18364-204-01

ISSUED FOR CONSTRUCTION

INTENDED TO BE PLOTTED ON 11"x17"
ANY COPIES or PDFS MAY NOT BE TO SCALE

SCALE 1:500		CAD FILENAME XS FINAL - PART2	
		DATE 2019-05-24	
REV	DATE	DESCRIPTION	DRW CHK ENG
A	FEB.19	ISSUED FOR REVIEW	KAK KD TW
B	MAY.19	ISSUED FOR CONSTRUCTION	JMP KD TW

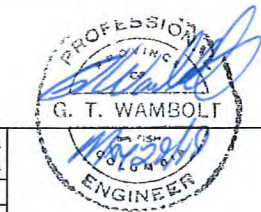

SENIOR DESIGNER
DATE 2019-05-24

DWB Consulting Services Ltd. 1579 9 th Avenue Prince George, B.C. V2L 3R8 Phone: (250) 562-5541 Fax: (250) 562-5561	
DESIGNED	BM DATE 2019-01-14
QUALITY CONTROL	TW DATE 2019-01-25
QUALITY ASSURANCE	DATE
DRAWN	KAK DATE 2019-03-07























TENAS HAUL ROAD
STA. 12+570 to 12+740

CROSS SECTIONS 76

LATITUDE: 54° 38' 11.65"	NAD83	NORTHING: 6056036	DRAWING NUMBER	REV
LONGITUDE: 127° 5' 3.99"	9U	EASTING: 623633	18364-204-X76	B

U:\2018\Coal Sense (06/12/24) - Phase 2 - Road Design\Drawings\Production\Raw\Design\Output\For\Drafting\2nd Half\XS FINAL - PART2.dwg

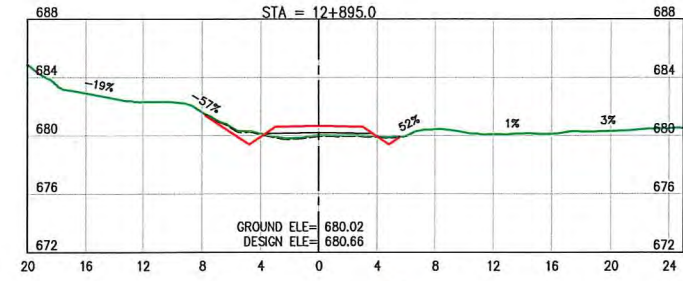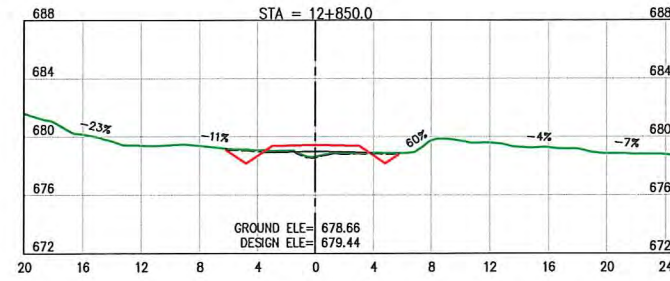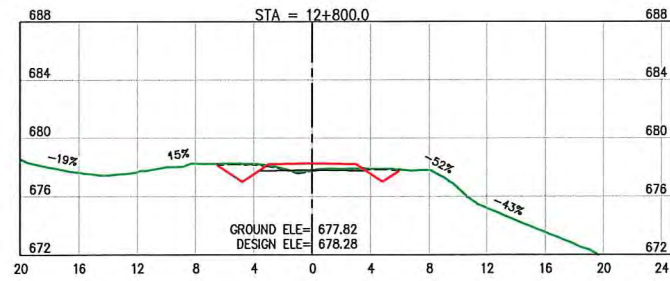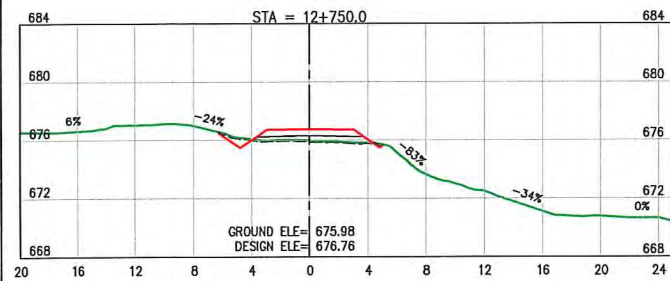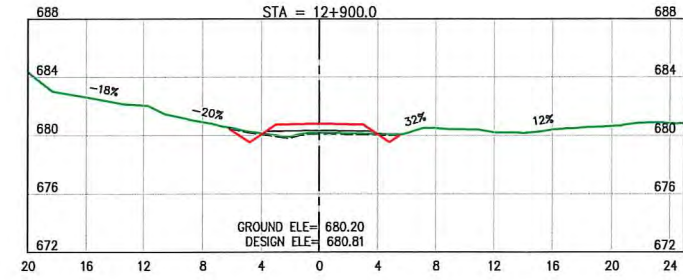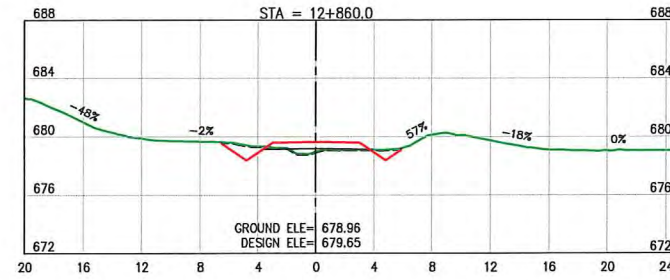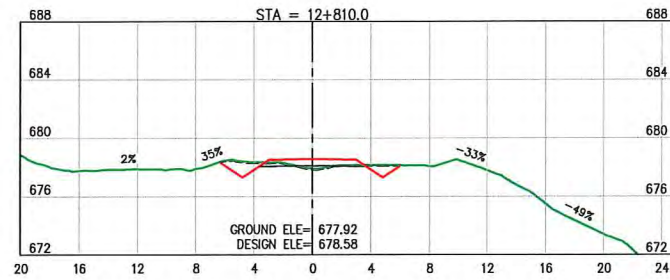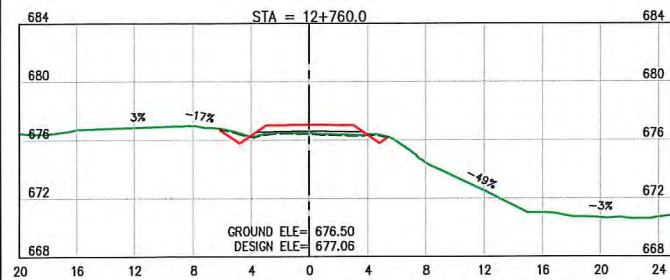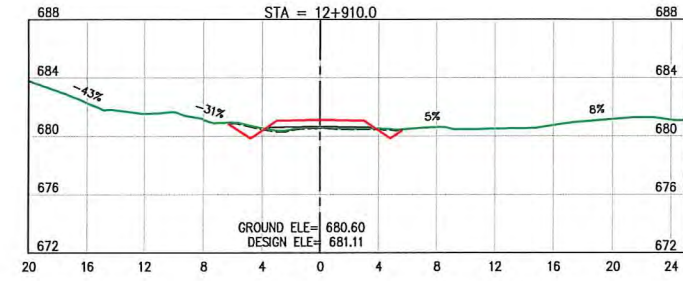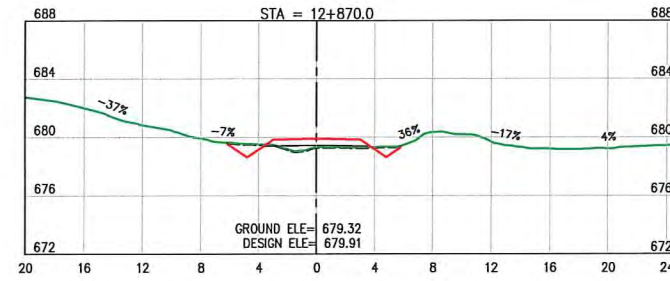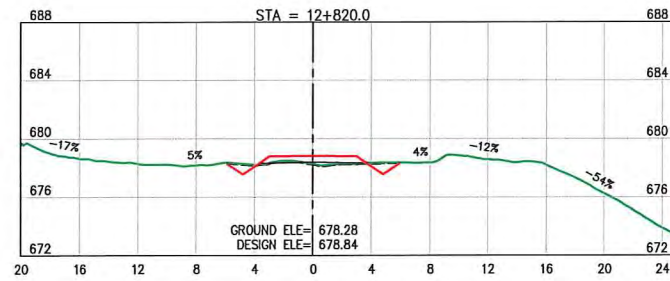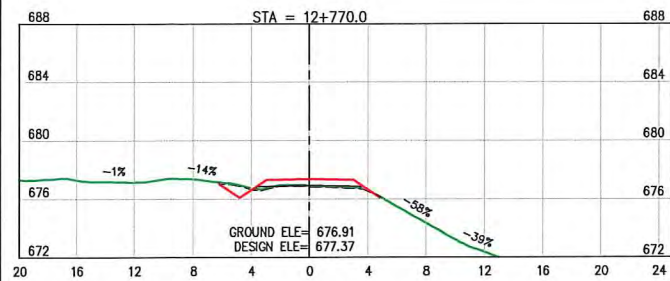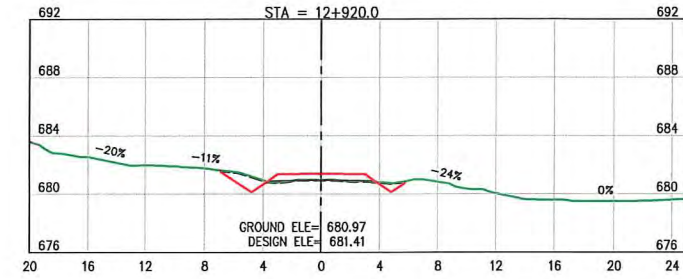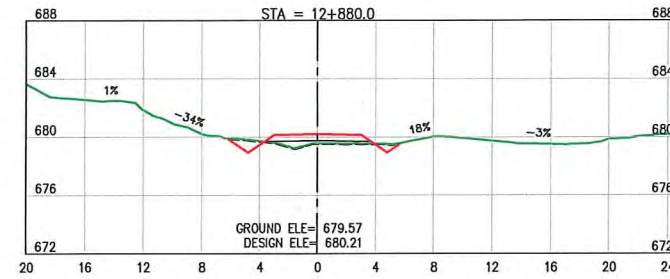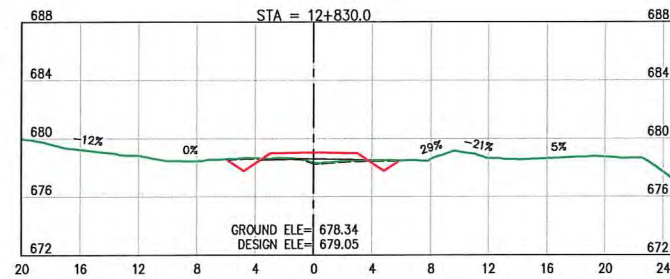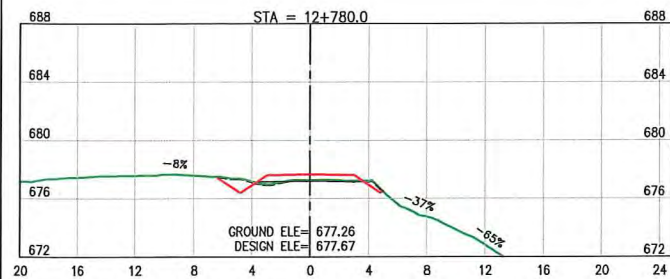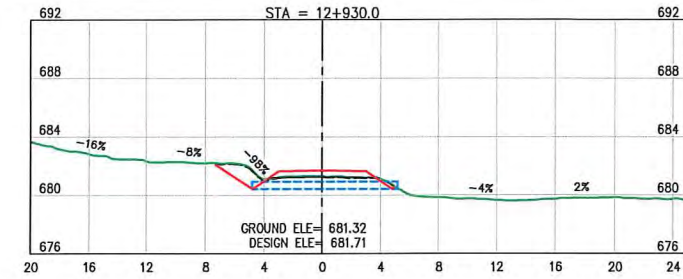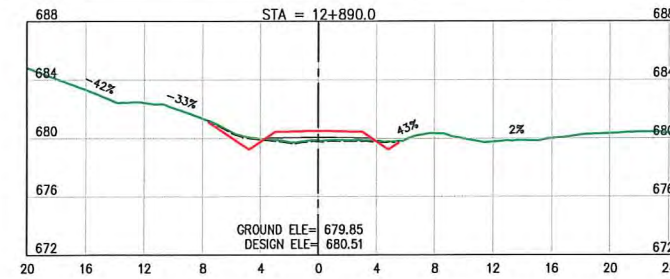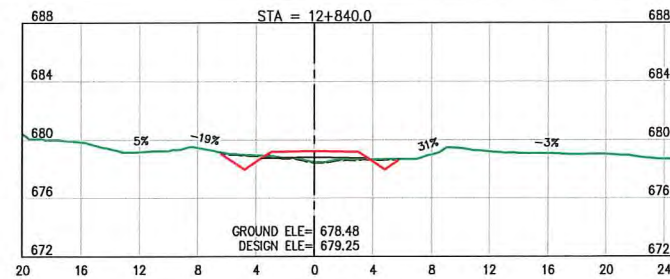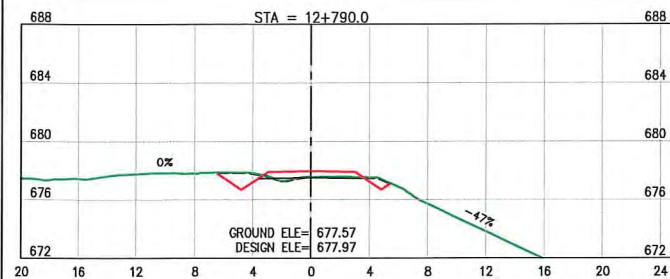

LEGEND:


- EXISTING GROUND
- STRIPPED SURFACE
- DESIGN LINE
- SUBGRADE
- NEW CULVERT

NOTES:

- FOR GENERAL NOTES, SPECIFICATIONS & TYPICAL SECTIONS SEE DRAWING 18364-204-01 & 18364-204-02.
- FOR CUT & FILL SLOPES SEE DRAWING 18364-204-01

ISSUED FOR CONSTRUCTION

SCALE 1:500			CAD FILENAME <u>XS FINAL - PART</u>		
			DATE <u>2019-05-24</u>		
REV	DATE	DESCRIPTION	DRW	CHK	ENG
A	FEB.19	ISSUED FOR REVIEW	KAK	KD	TW
B	MAY.19	ISSUED FOR CONSTRUCTION	JMP	KD	TW

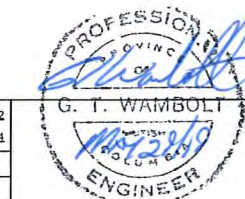

SENIOR DESIGNER
DATE 2019-05-24

DWB Consulting Services Ltd. 1579 9th Avenue Prince George, B.C. V2L 3R8 Phone: (250) 562-5541 Fax: (250) 562-5561	
DESIGNED	BM DATE 2019-01-14
QUALITY CONTROL	TW DATE 2019-01-25
QUALITY ASSURANCE	DATE
DRAWN	KAK DATE 2019-03-07























TELKWA COAL
LIMITED

TENAS HAUL ROAD
STA. 12+750 to 12+930

CROSS SECTIONS 77

LATITUDE:	54° 38' 11.65"	NAD83	NORTHING:	6056036	DRAWING NUMBER	REV
LONGITUDE:	127° 5' 3.99"	9U	EASTING:	623633	18364-204-X77	B

U:\2019\Coal Series\204\204 - Phase 2 - Road Design\Drawings\Production\RawDesignOutput\ForDrafter\2nd Half\XS FINAL - PART2.dwg

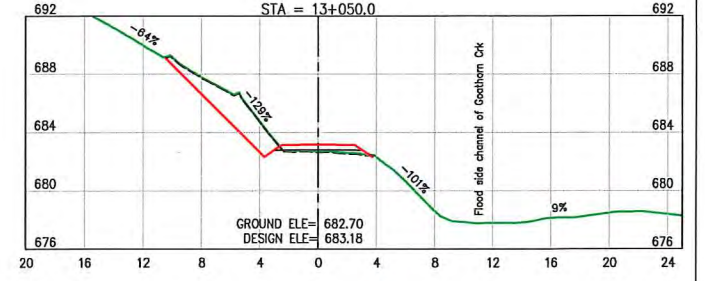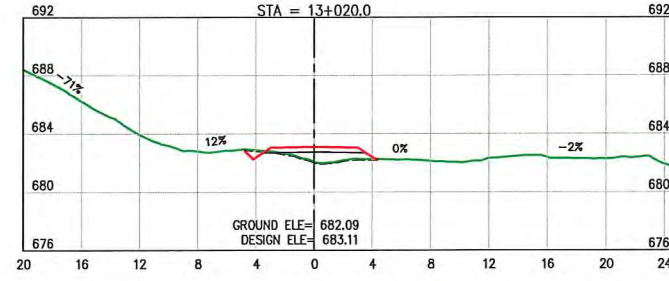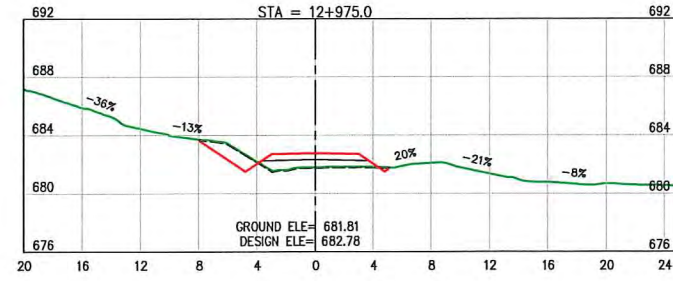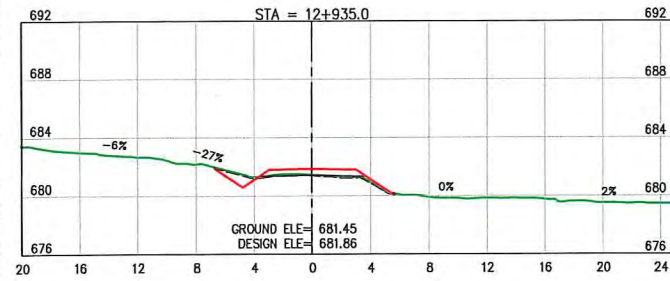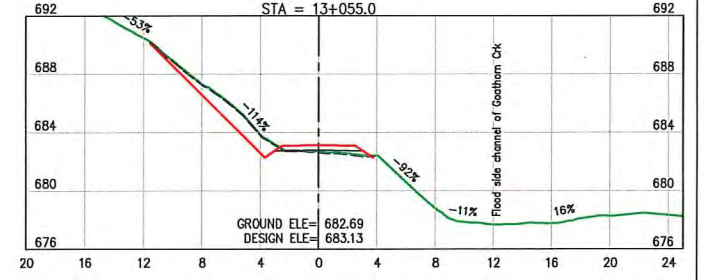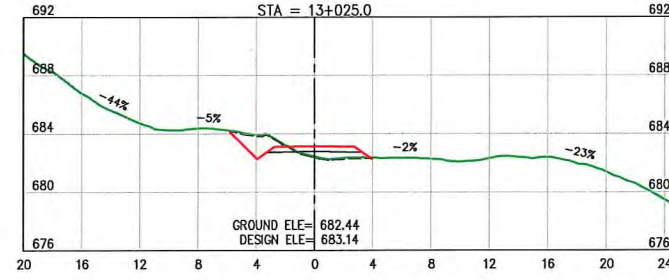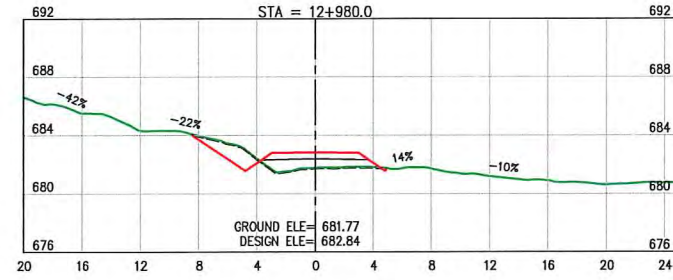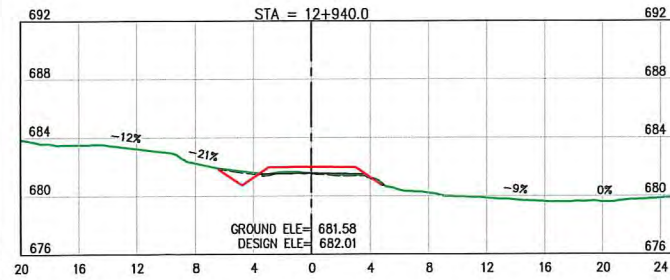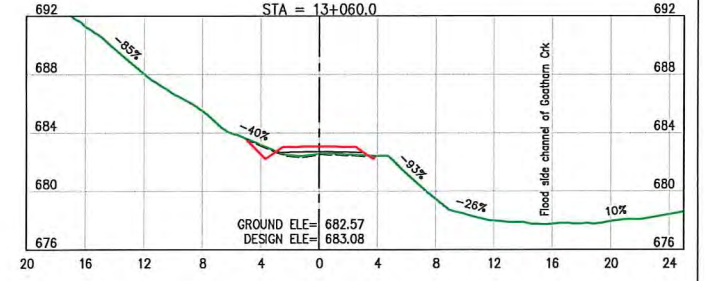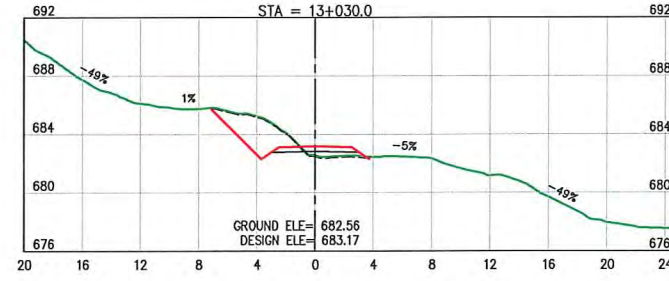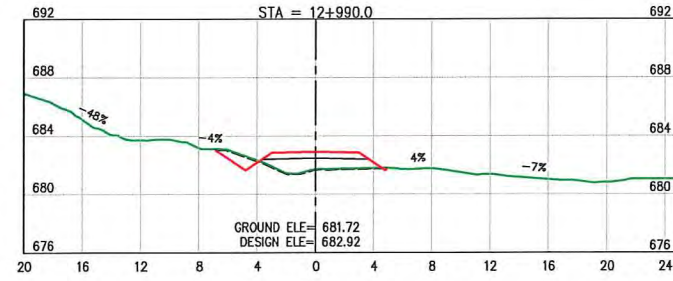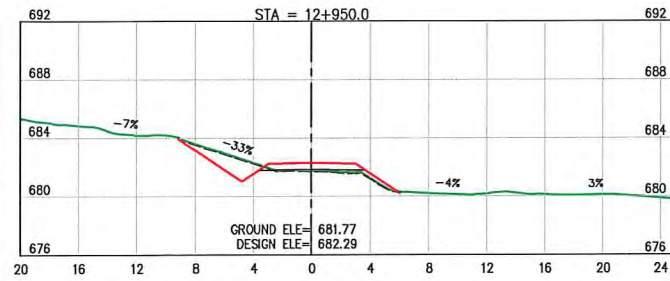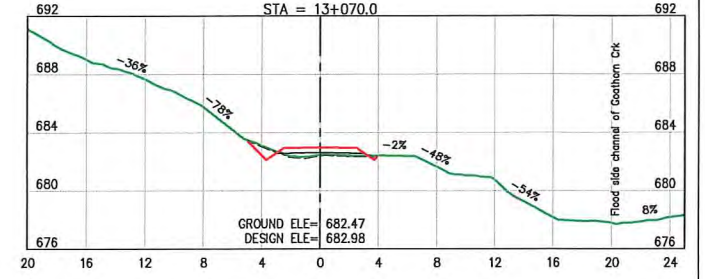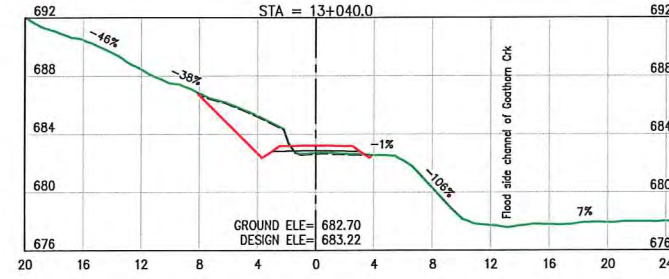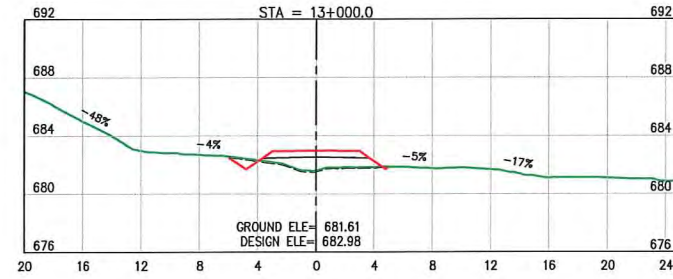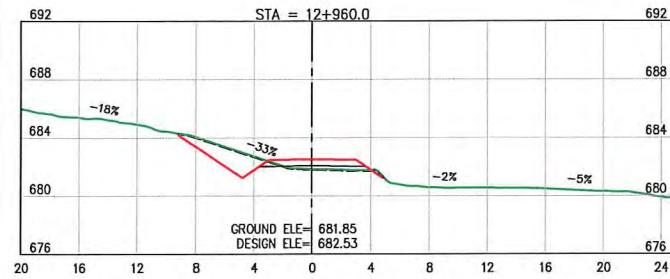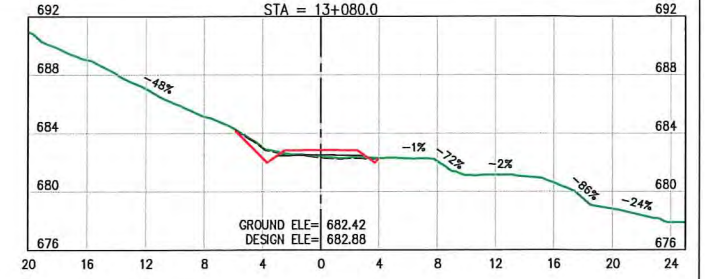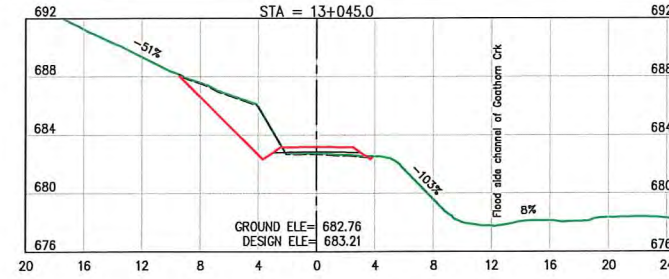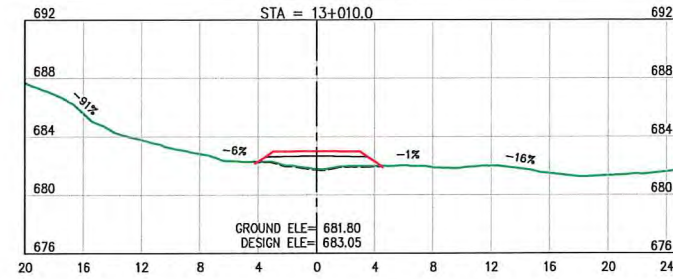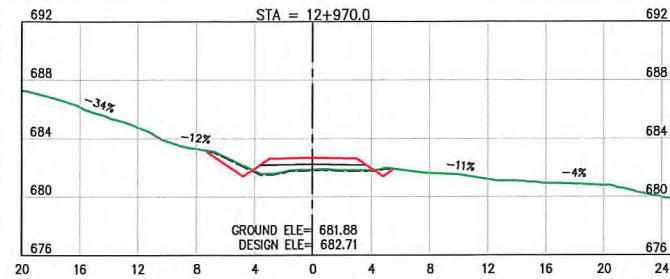

LEGEND:

- EXISTING GROUND
- STRIPPED SURFACE
- DESIGN LINE
- SUBGRADE
- NEW CULVERT

NOTES:

- FOR GENERAL NOTES, SPECIFICATIONS & TYPICAL SECTIONS SEE DRAWING 18364-204-01 & 18364-204-02.
- FOR CUT & FILL SLOPES SEE DRAWING 18364-204-01

ISSUED FOR CONSTRUCTION

INTENDED TO BE PLOTTED ON 11"x17"
ANY COPIES or PDFS MAY NOT BE TO SCALE

SCALE 1:500			CAD FILENAME <u>XS FINAL - PART</u>		
			DATE <u>2019-05-24</u>		
REV	DATE	DESCRIPTION	DRW	CHK	ENG
A	FEB.19	ISSUED FOR REVIEW	KAK	KD	TW
B	MAY.19	ISSUED FOR CONSTRUCTION	JMP	KD	TW



DWB Consulting Services Ltd.	
1579 9th Avenue Prince George, B.C. V2L 3R3 Phone: (250) 562-5541 Fax: (250) 562-5561	
DESIGNED	BM DATE 2019-01-14
QUALITY CONTROL	TW DATE 2019-01-25
QUALITY ASSURANCE	DATE
DRAWN	KAK DATE 2019-03-07





















TELKWA COAL
LIMITED

TENAS HAUL ROAD
STA. 12+935 to 13+080

CROSS SECTIONS 78

LATITUDE: 54° 38' 11.65"	NAD83	NORTHING: 6056036	DRAWING NUMBER	REV
LONGITUDE: 127° 5' 3.99"	8U	EASTING: 623633	18364-204-X78	B

U:\2019\Coal Sema (05-1304) - Phase 2 - Road Design\DrawingProduction- Raw\DesignOutput\Drafting\2d\HortXS FINAL - PART2.dwg

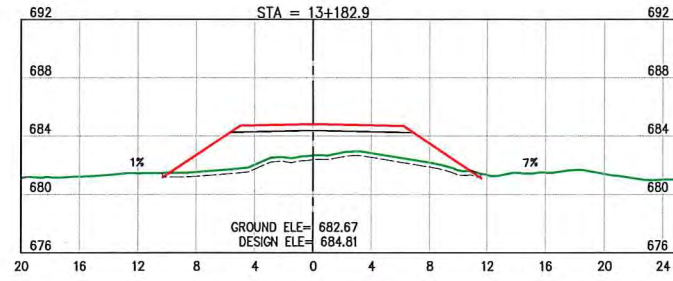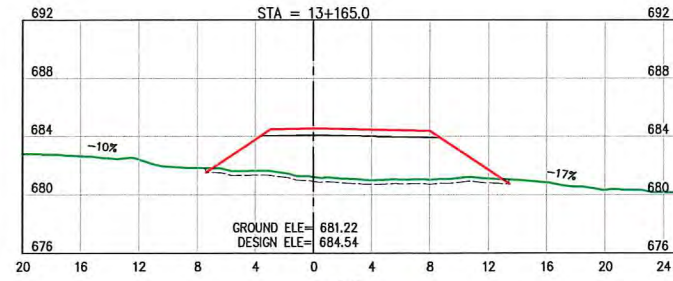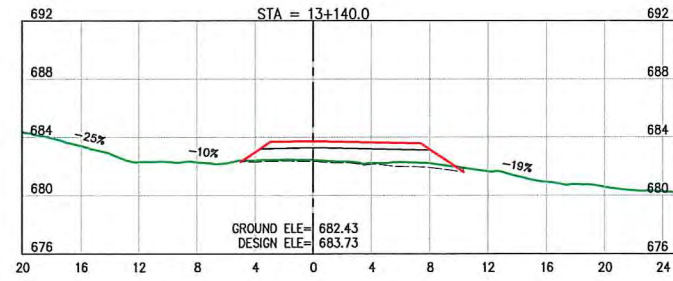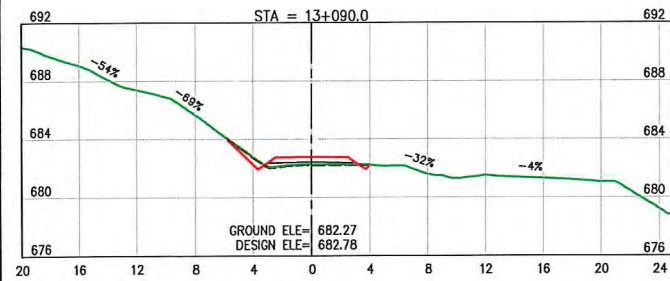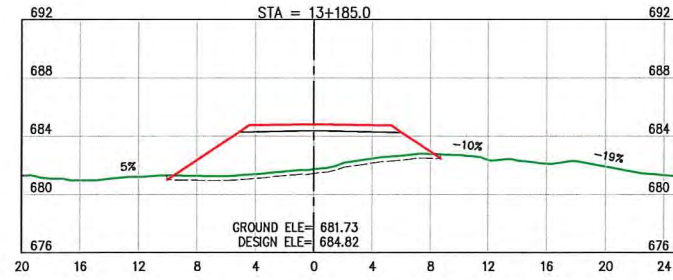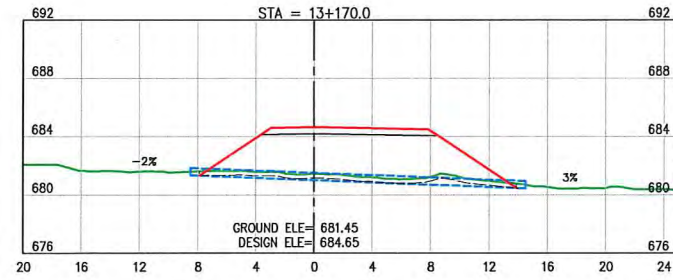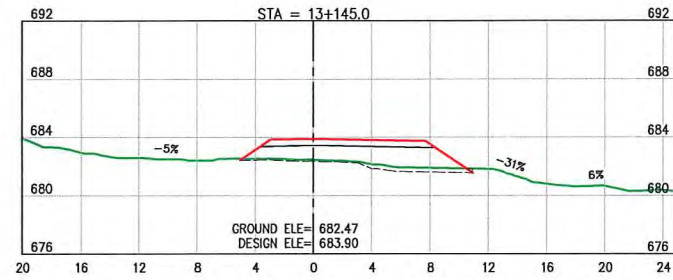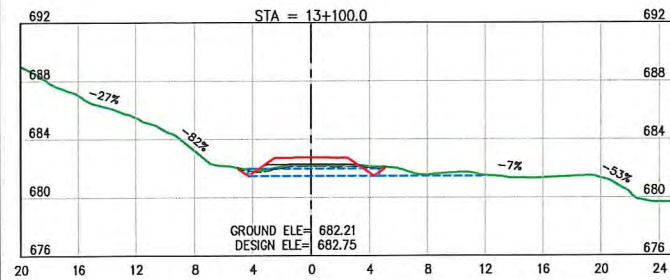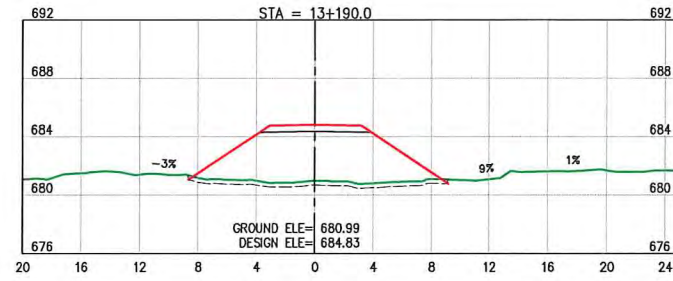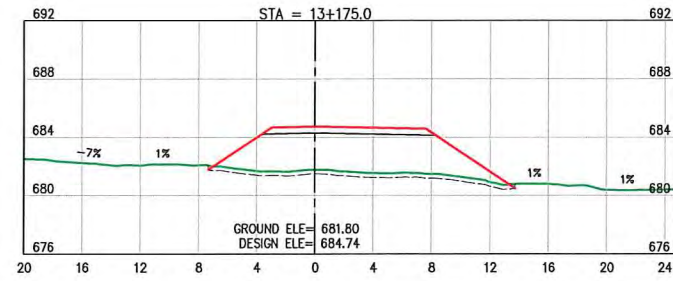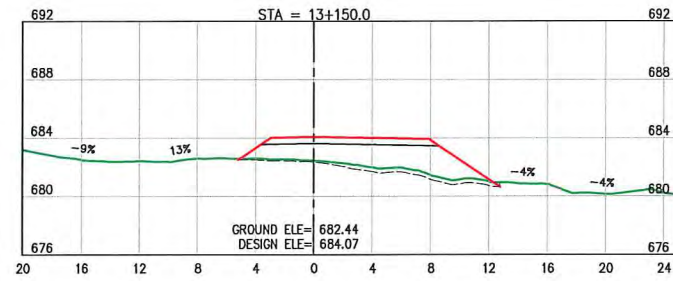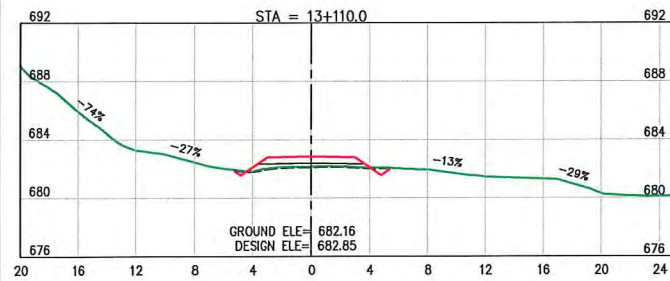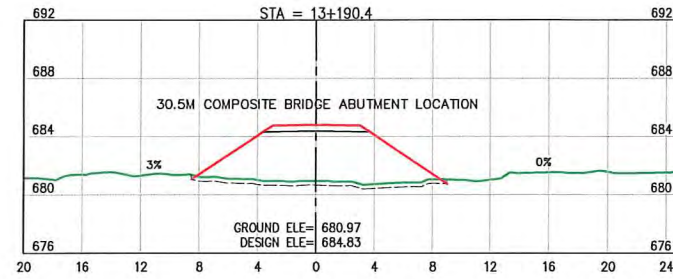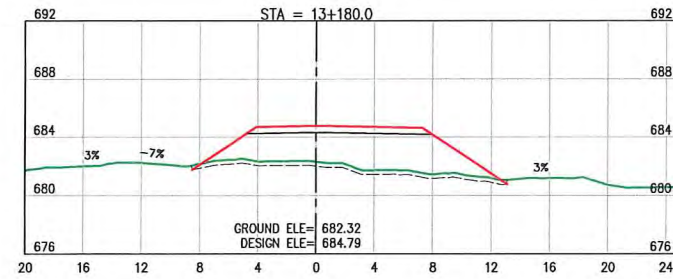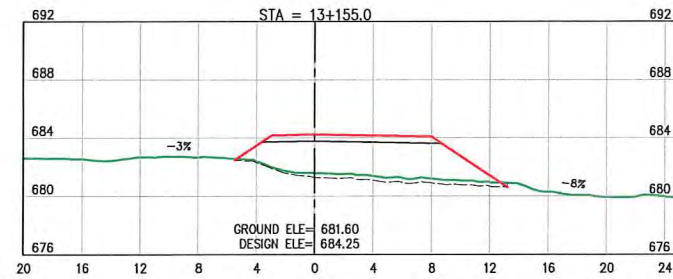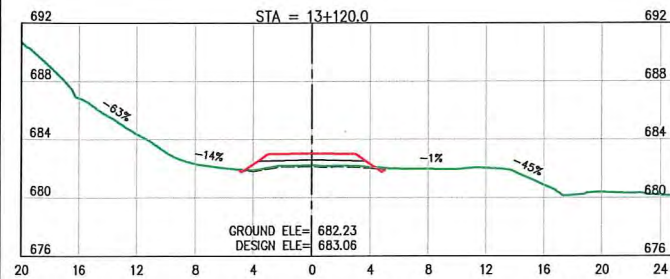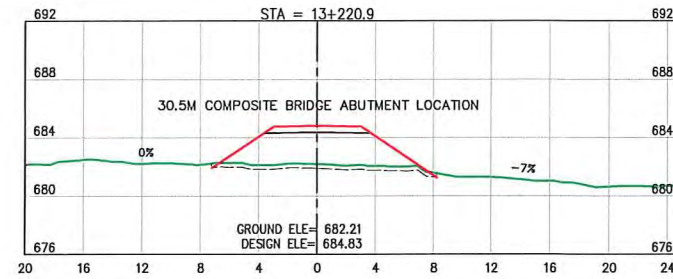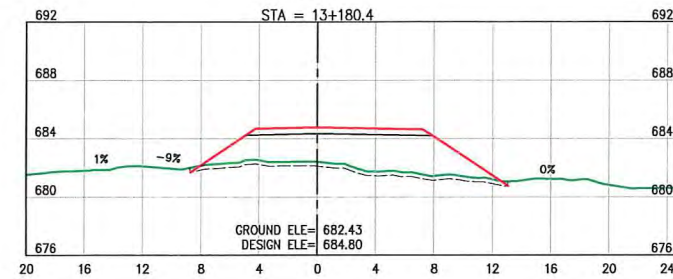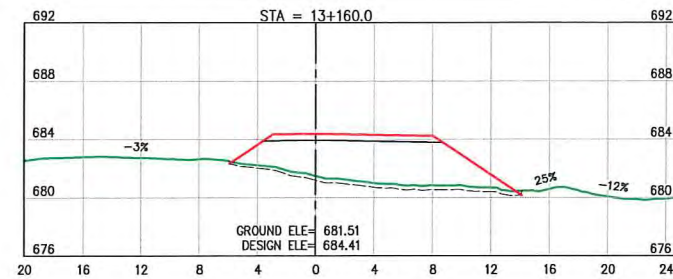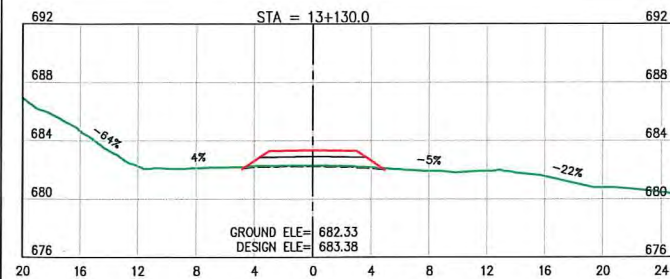

LEGEND:


- EXISTING GROUND
- STRIPPED SURFACE
- DESIGN LINE
- SUBGRADE
- NEW CULVERT

NOTES:

- FOR GENERAL NOTES, SPECIFICATIONS & TYPICAL SECTIONS SEE DRAWING 18364-204-01 & 18364-204-02.
- FOR CUT & FILL SLOPES SEE DRAWING 18364-204-01

ISSUED FOR CONSTRUCTION

SCALE 1:500			CAD FILENAME <u>XS FINAL - PART2</u>		
			DATE <u>2019-05-24</u>		
REV	DATE	DESCRIPTION	DRW	CHK	ENG
A	FEB.19	ISSUED FOR REVIEW	KAK	KD	TW
B	MAY.19	ISSUED FOR CONSTRUCTION	JMP	KD	TW

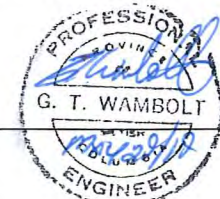


DWB Consulting Services Ltd.	
1579 9th Avenue Prince George, B.C. V2L 3R8 Phone: (250) 562-5541 Fax: (250) 562-5561	
DESIGNED	BM DATE 2019-01-14
QUALITY CONTROL	TW DATE 2019-01-25
QUALITY ASSURANCE	DATE
DRAWN	KAK DATE 2019-03-07



TELKWA COAL
LIMITED
TENAS HAUL ROAD
STA. 13+090 to 13+220.9

CROSS SECTIONS 79

LATITUDE:	54° 38' 11.65"	NAD83	NORTHING:	6056036	DRAWING NUMBER	REV
LONGITUDE:	127° 5' 3.99"	9U	EASTING:	623633	18364-204-X79	B

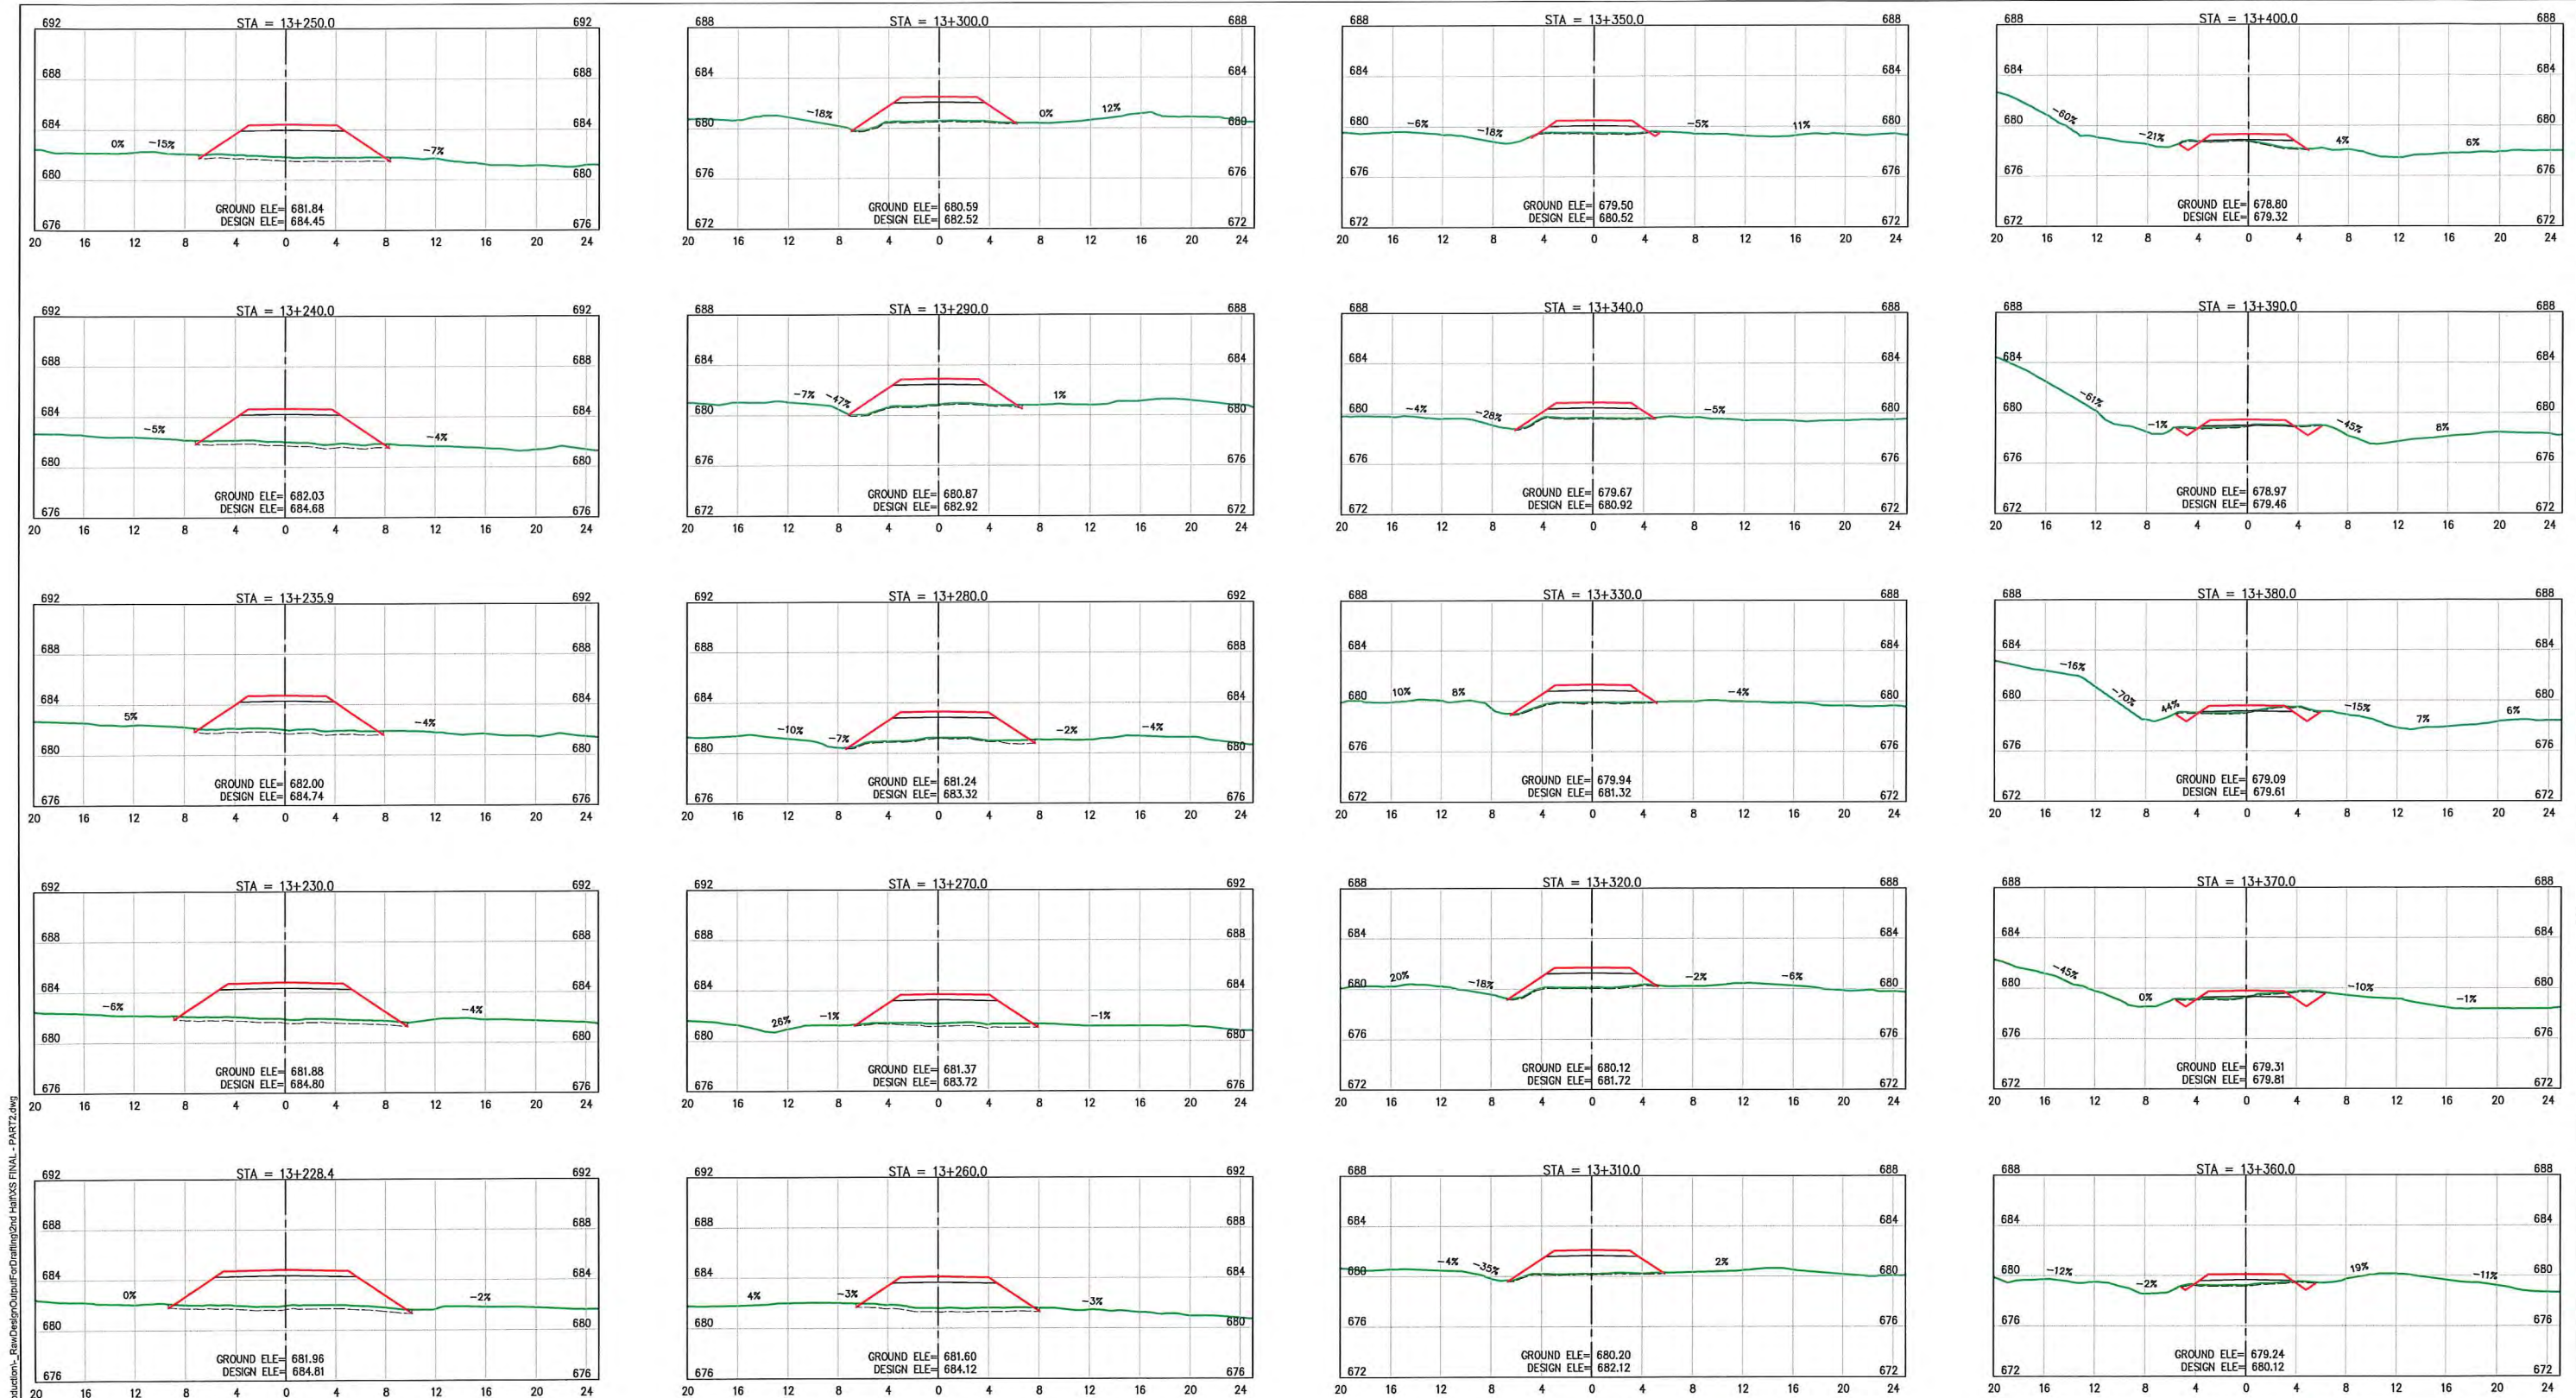

LEGEND:
— EXISTING GROUND
--- STRIPPED SURFACE
— DESIGN LINE
— SUBGRADE
--- NEW CULVERT

NOTES:
1. FOR GENERAL NOTES, SPECIFICATIONS & TYPICAL SECTIONS SEE DRAWING 18364-204-01 & 18364-204-02.
2. FOR CUT & FILL SLOPES SEE DRAWING 18364-204-01

ISSUED FOR CONSTRUCTION

SCALE 1:500		CAD FILENAME XS FINAL - PART2		DATE 2019-05-24	
REV	DATE	DESCRIPTION	DRW	CHK	ENG
A	FEB.19	ISSUED FOR REVIEW	KAK	KD	TW
B	MAY.19	ISSUED FOR CONSTRUCTION	JMP	KD	TW



DWB Consulting Services Ltd.
1579 9th Avenue
Prince George, B.C.
V2L 3R6
Phone: (250) 562-5541 Fax: (250) 562-5561

DESIGNED: _____ BM DATE: 2019-01-14
QUALITY CONTROL: _____ TVW DATE: 2019-01-25
QUALITY ASSURANCE: _____ DATE: _____
DRAWN: KAK DATE: 2019-03-07

TELKWA COAL LIMITED
TENAS HAUL ROAD
STA. 13+228.4 to 13+400




















CROSS SECTIONS 80

LATITUDE: 54° 38' 11.65"	NAD83	NORTHING: 6056036	DRAWING NUMBER	REV
LONGITUDE: 127° 5' 3.99"	9U	EASTING: 623633	18364-204-X80	B

L:\2018\Coal Series\084\204 - Phase 2 - Road Design\Drawings\Production\RawDesignOutput\Drafting\2nd Half\XS FINAL - PART2.dwg

INTENDED TO BE PLOTTED ON 11"x17"
ANY COPIES or PDFS MAY NOT BE TO SCALE

\\2018\Coal Sense (364)\204 - Phase 2 - Road Design\Drawing\Production - Raw\Design\Output\For\Drafting\Std\Half\XS FINAL - PART2.dwg

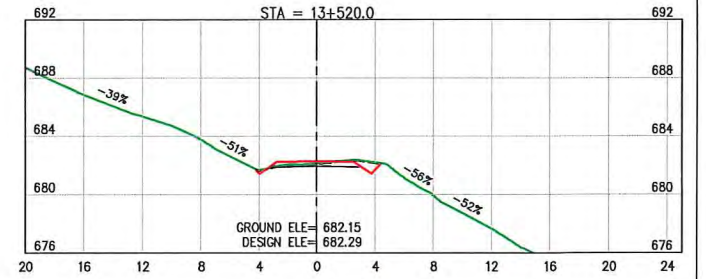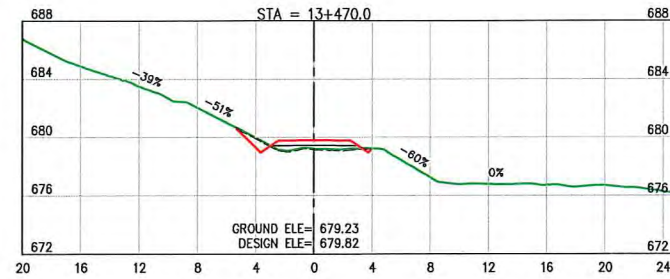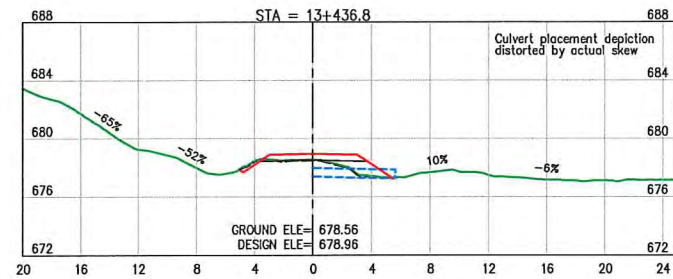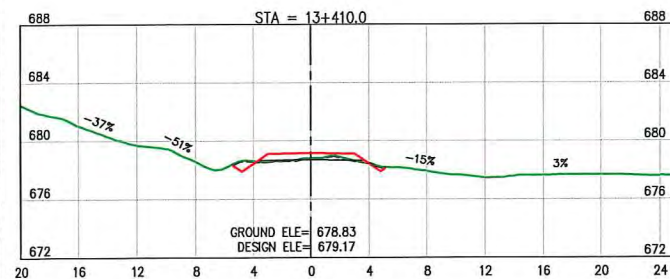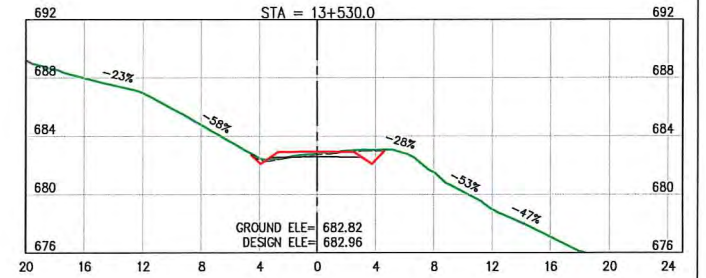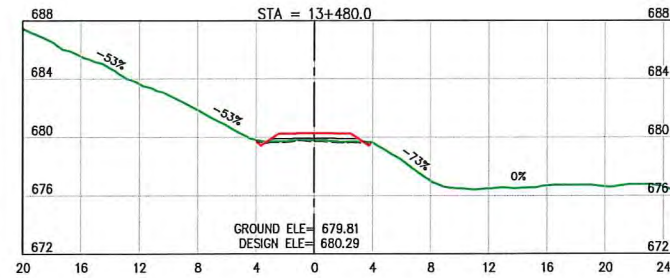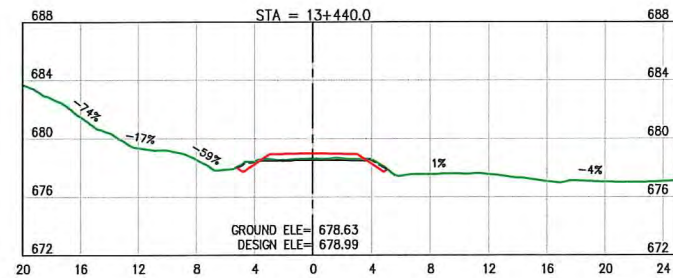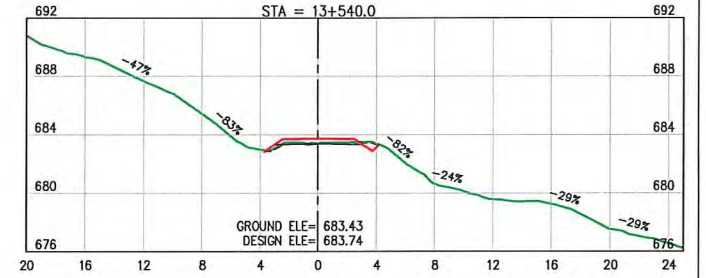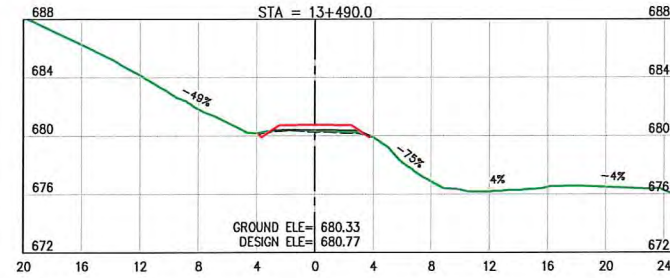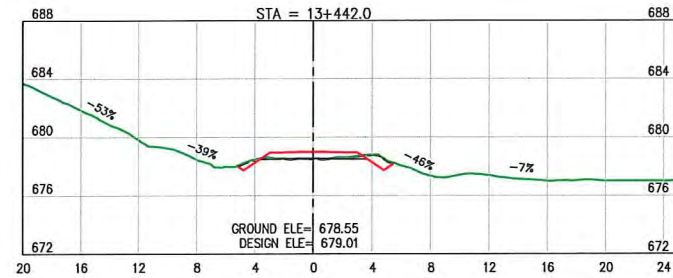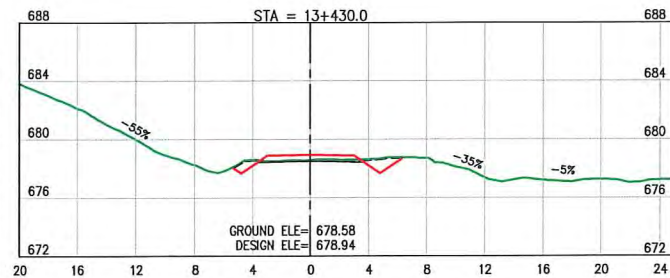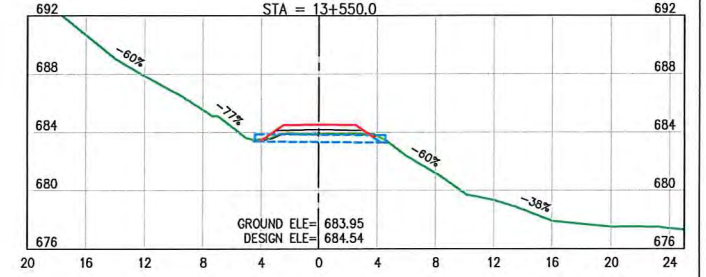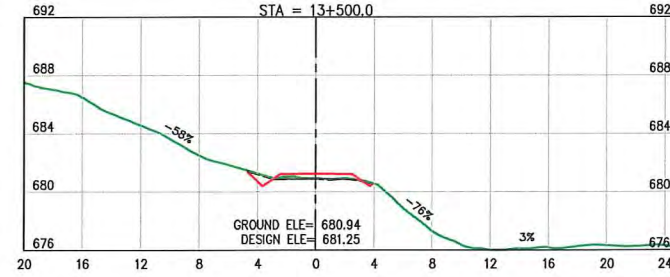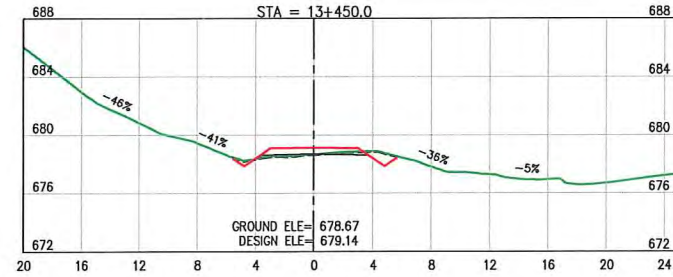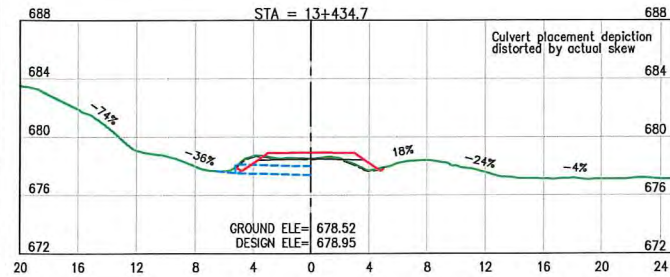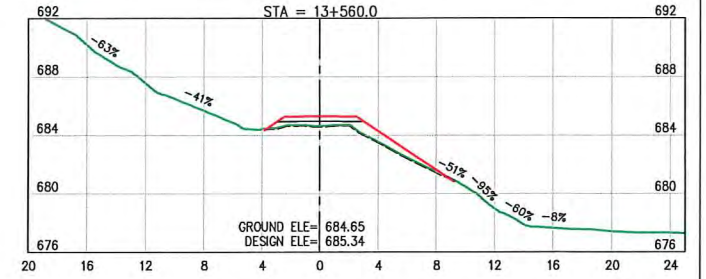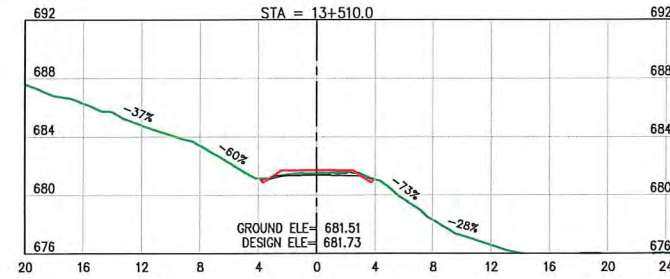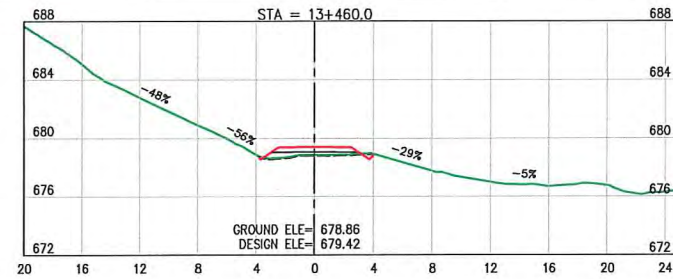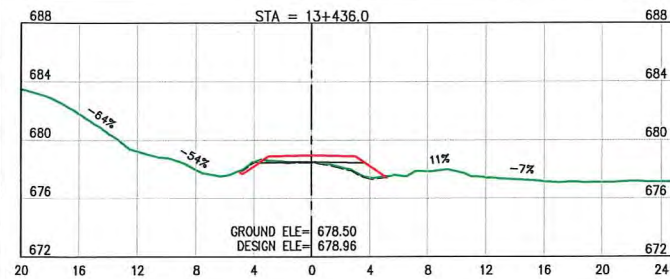

LEGEND:

- EXISTING GROUND
- STRIPPED SURFACE
- DESIGN LINE
- SUBGRADE
- NEW CULVERT

NOTES:

- FOR GENERAL NOTES, SPECIFICATIONS & TYPICAL SECTIONS SEE DRAWING 18364-204-01 & 18364-204-02.
- FOR CUT & FILL SLOPES SEE DRAWING 18364-204-01

ISSUED FOR CONSTRUCTION

INTENDED TO BE PLOTTED ON 11"x17"
ANY COPIES or PDFS MAY NOT BE TO SCALE

SCALE 1:500		CAD FILENAME XS FINAL - PART2		DATE 2019-05-24	
REV	DATE	DESCRIPTION	DRW	CHK	ENG
A	FEB.19	ISSUED FOR REVIEW	KAK	KD	TW
B	MAY.19	ISSUED FOR CONSTRUCTION	JMP	KD	TW

SENIOR DESIGNER
DATE 2019-05-24



DWB Consulting Services Ltd.
1579 9th Avenue
Prince George, B.C.
V2L 3P8
Phone: (250) 562-5541 Fax: (250) 562-5561

DESIGNED BM DATE 2019-01-14
QUALITY CONTROL TW DATE 2019-01-25
QUALITY ASSURANCE DATE
DRAWN KAK DATE 2019-03-07























TELKWA COAL
LIMITED
TENAS HAUL ROAD
STA. 13+410 to 13+560

CROSS SECTIONS 81

LATITUDE: 54° 38' 11.65"	NAD83	NORTHING: 6056038	DRAWING NUMBER	REV
LONGITUDE: 127° 5' 3.99"	9U	EASTING: 623633	18364-204-X81	B

U:\2018\Cal Sense (56A)\304 - Phase 2 - Road Design\DrawingProduction-Build\DesignOutput\Drafting\2d\HaulXS FINAL - PART2.dwg

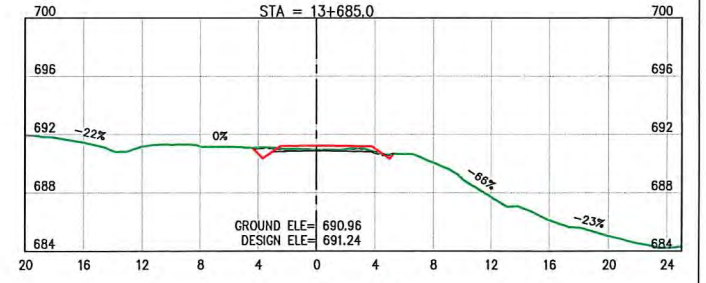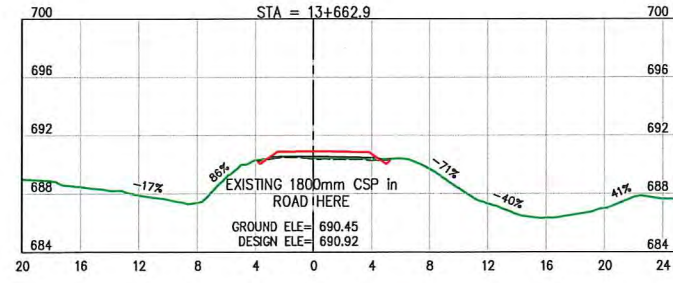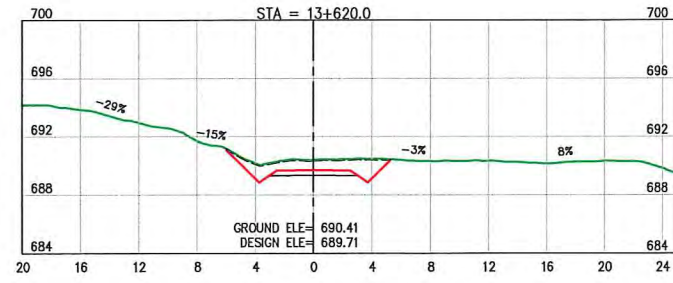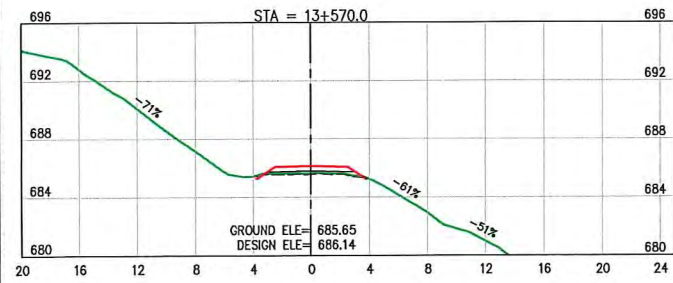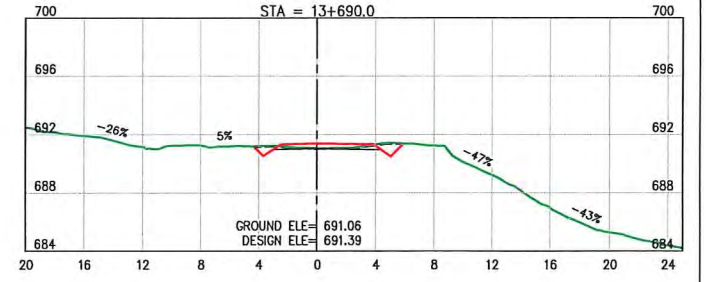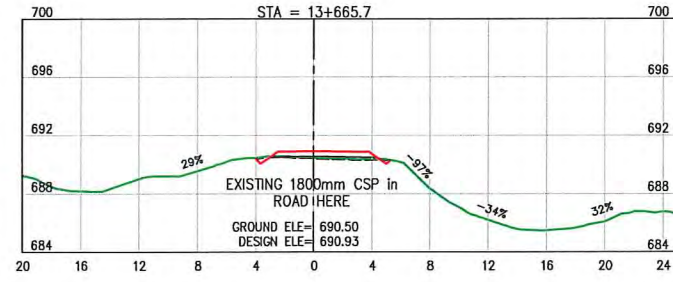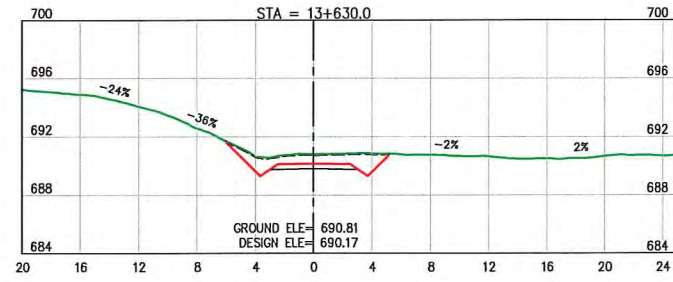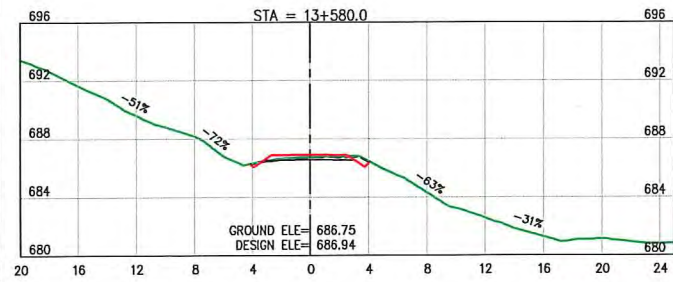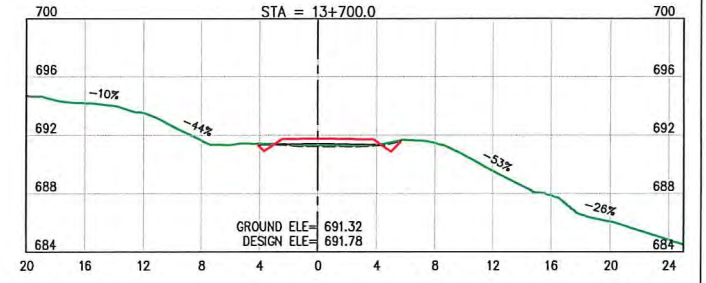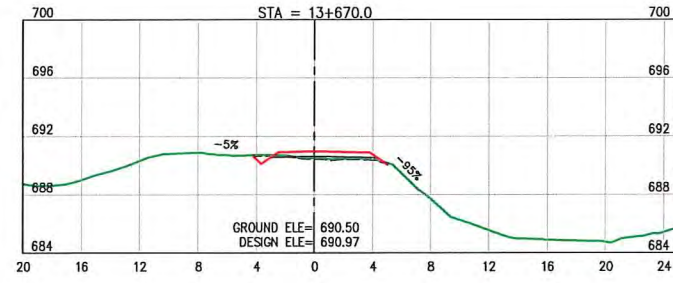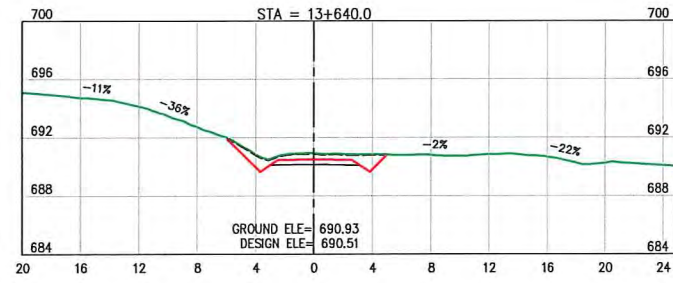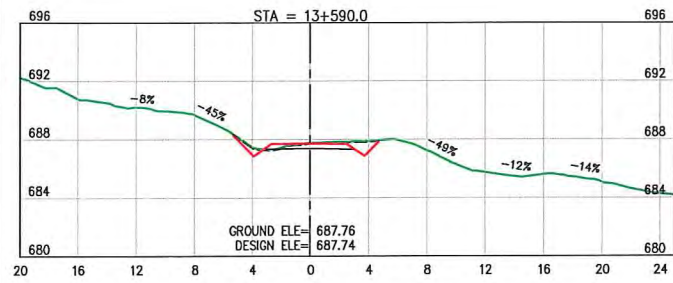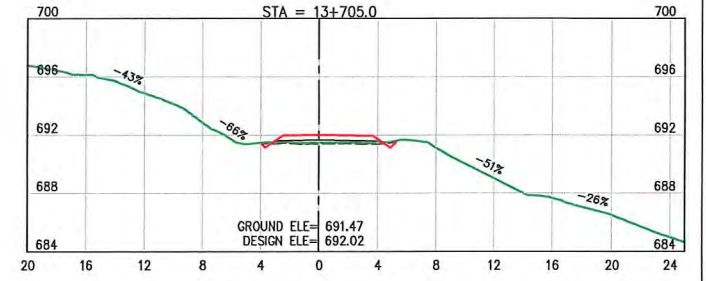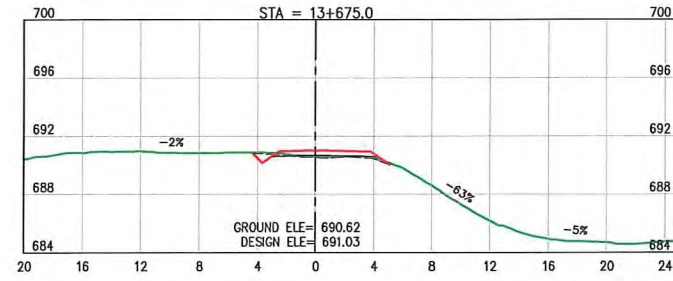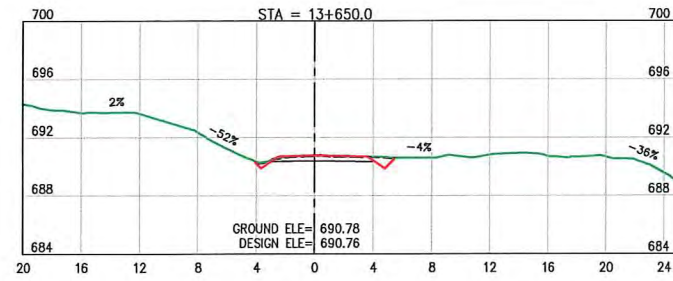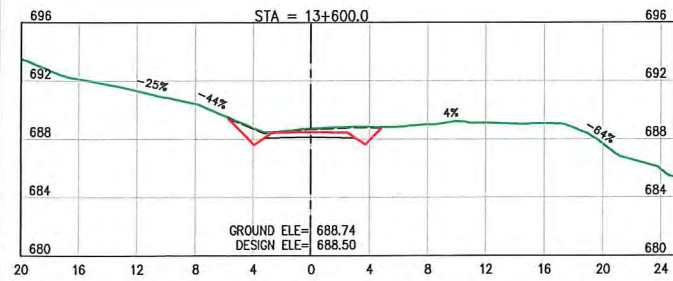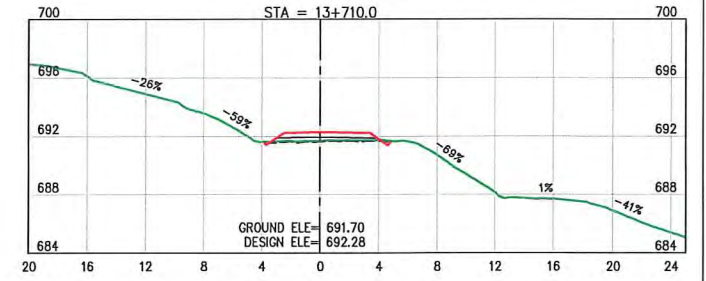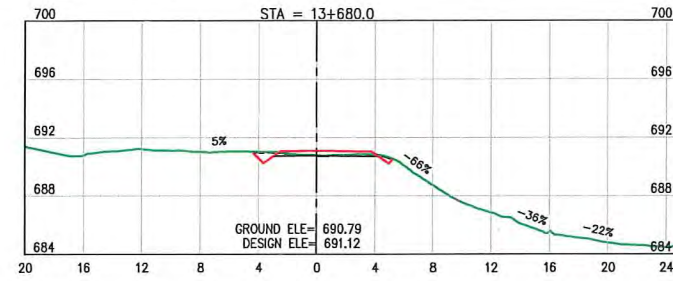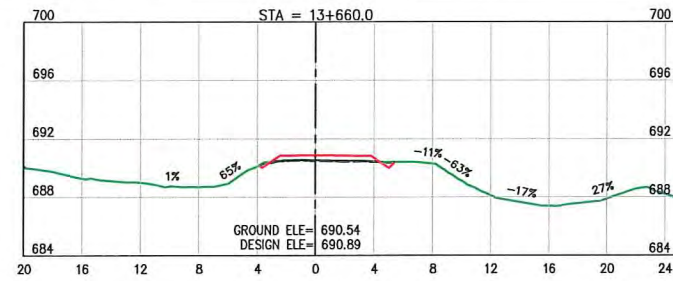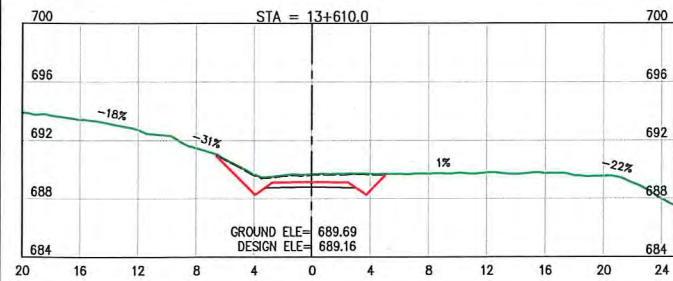

LEGEND:

- EXISTING GROUND
- STRIPPED SURFACE
- DESIGN LINE
- SUBGRADE
- NEW CULVERT


NOTES:

- FOR GENERAL NOTES, SPECIFICATIONS & TYPICAL SECTIONS SEE DRAWING 18364-204-01 & 18364-204-02.
- FOR CUT & FILL SLOPES SEE DRAWING 18364-204-01

ISSUED FOR CONSTRUCTION

INTENDED TO BE PLOTTED ON 11"x17"
ANY COPIES or PDFS MAY NOT BE TO SCALE

SCALE 1:500			CAD FILENAME <u>XS FINAL - PART2</u>		
			DATE <u>2019-05-24</u>		
REV	DATE	DESCRIPTION	DRW	CHK	ENG
A	FEB.19	ISSUED FOR REVIEW	KAK	KD	TW
B	MAY.19	ISSUED FOR CONSTRUCTION	JMP	KD	TW

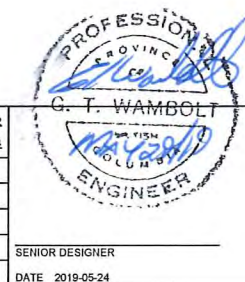





















DWB Consulting Services Ltd.	
1579 9th Avenue Prince George, B.C. V2L 3H8 Phone: (250) 562-5541 Fax: (250) 562-5561	
DESIGNED	BM DATE 2019-01-14
QUALITY CONTROL	TW DATE 2019-01-25
QUALITY ASSURANCE	DATE
DRAWN	KAK DATE 2019-03-07



TELKWA COAL
LIMITED
TENAS HAUL ROAD
STA. 13+570 to 13+710

CROSS SECTIONS 82					
LATITUDE:	54° 38' 11.65"	NAD83	NORTHING:	6056036	DRAWING NUMBER
LONGITUDE:	127° 5' 3.99"	8U	EASTING:	623633	18364-204-X82
				REV	B

U:\2019\Coal Sense (364)\204 - Phase 2 - Road Design\Drawings\Production- Raw\Design\Output\For\Drafting\2nd Half\XS FINAL - PART2.dwg

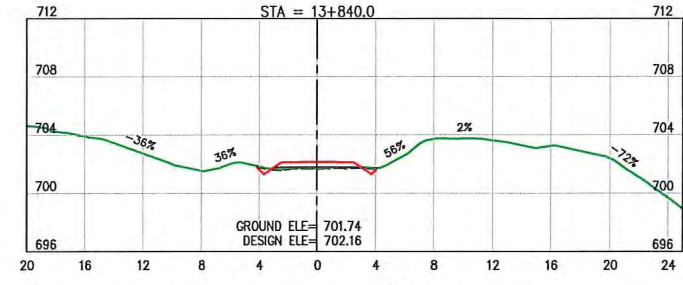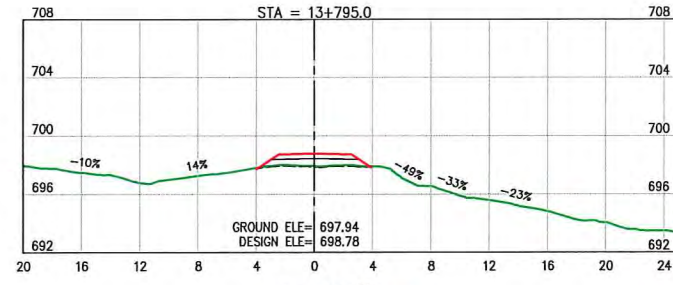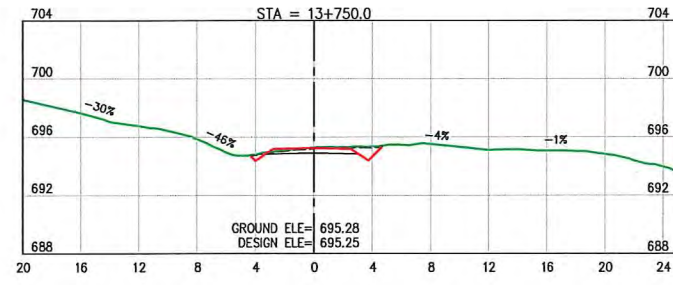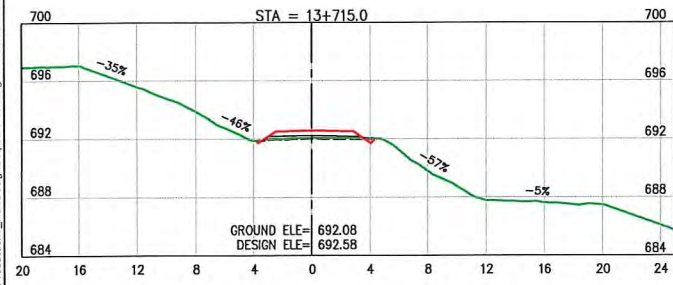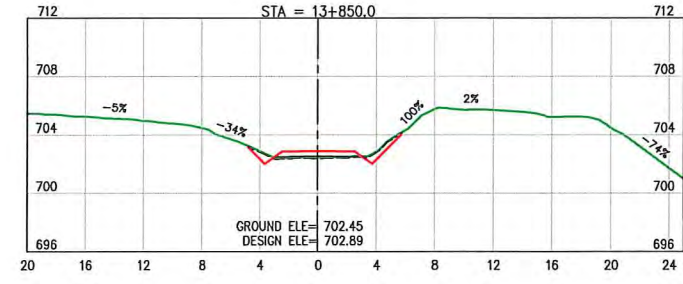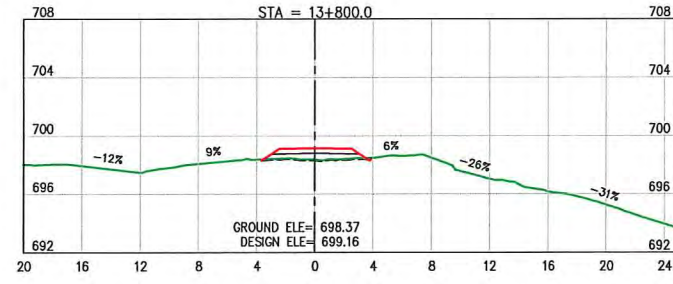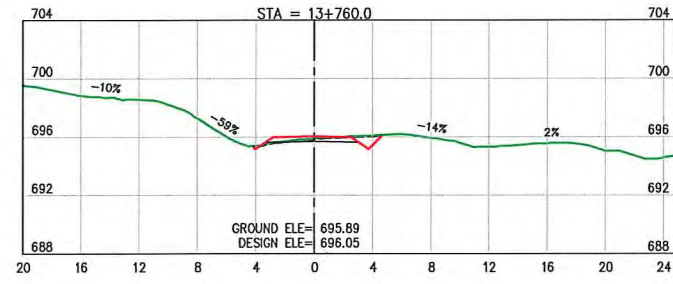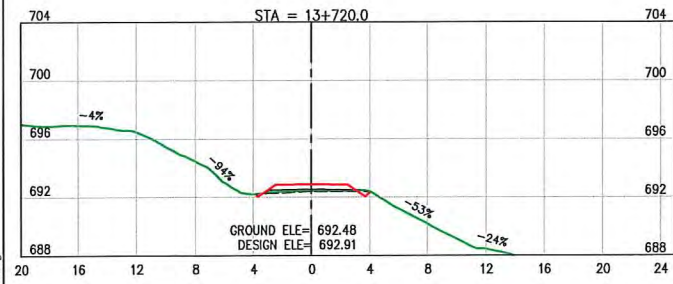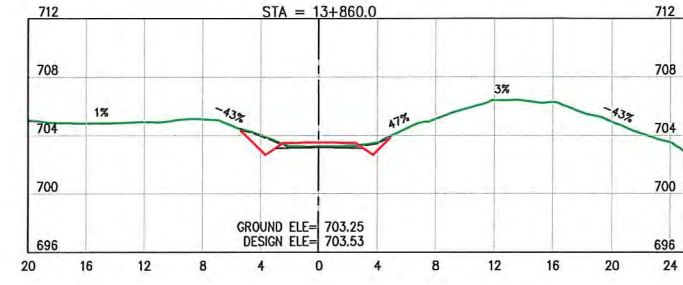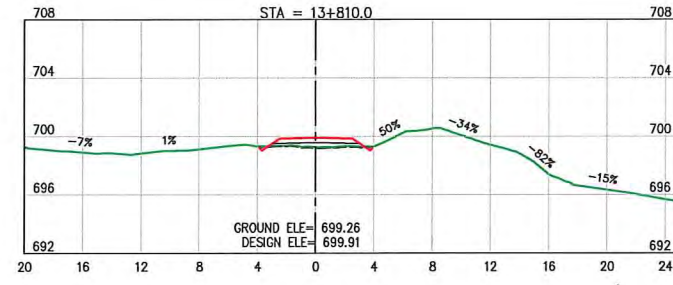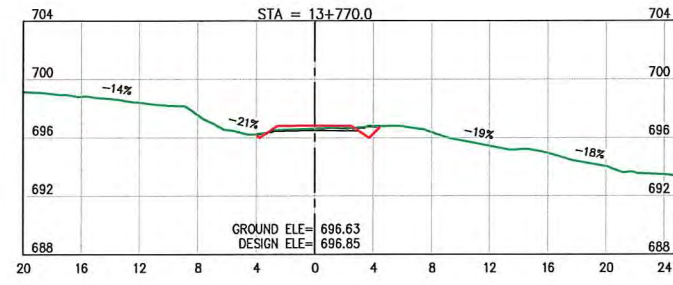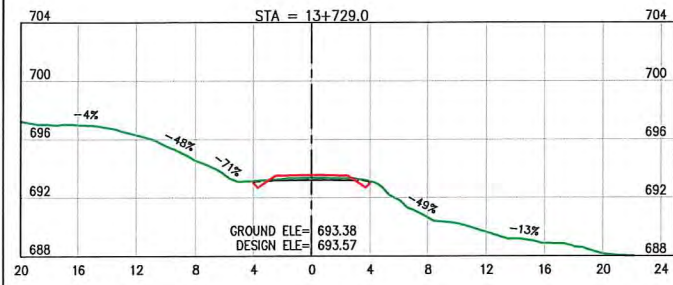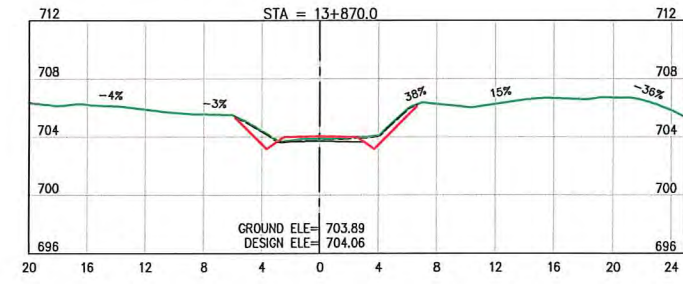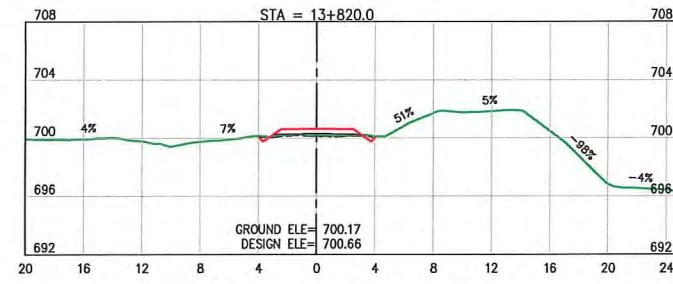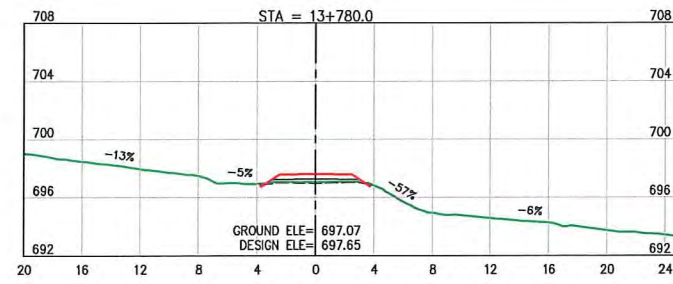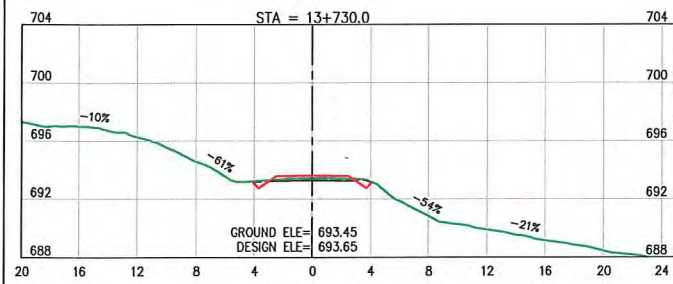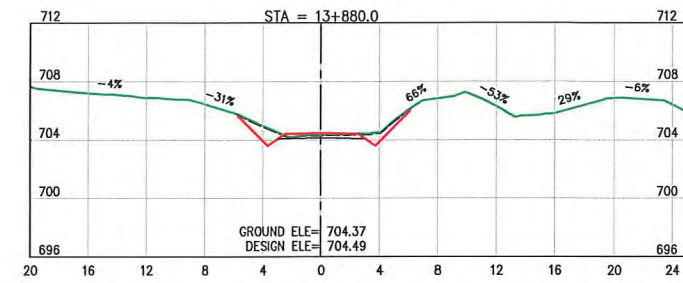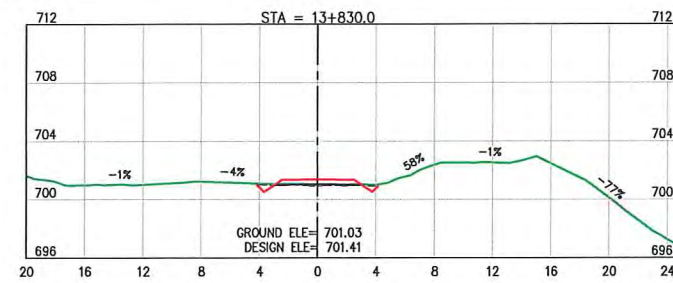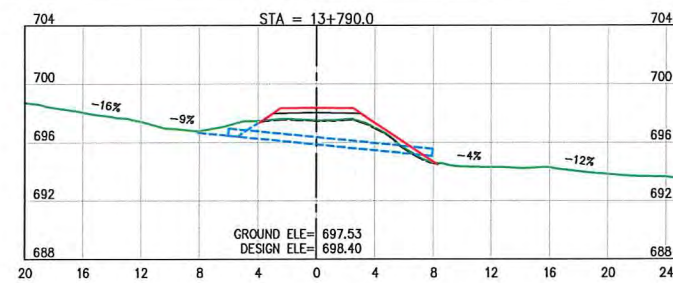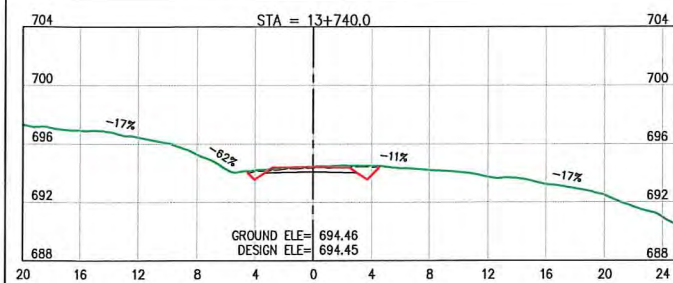

LEGEND:

- EXISTING GROUND
- STRIPPED SURFACE
- DESIGN LINE
- SUBGRADE
- NEW CULVERT


NOTES:

- FOR GENERAL NOTES, SPECIFICATIONS & TYPICAL SECTIONS SEE DRAWING 18364-204-01 & 18364-204-02.
- FOR CUT & FILL SLOPES SEE DRAWING 18364-204-01

ISSUED FOR CONSTRUCTION

INTENDED TO BE PLOTTED ON 11"x17"
ANY COPIES or PDFS MAY NOT BE TO SCALE

SCALE 1:500			CAD FILENAME <u>XS FINAL - PART2</u>		
			DATE <u>2019-05-24</u>		
REV	DATE	DESCRIPTION	DRW	CHK	ENG
A	FEB.19	ISSUED FOR REVIEW	KAK	KD	TW
B	MAY.19	ISSUED FOR CONSTRUCTION	JMP	KD	TW

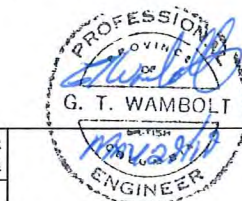

SENIOR DESIGNER
DATE 2019-05-24





DWB Consulting Services Ltd.	
1579 9th Avenue Prince George, B.C. V2L 3R8 Phone: (250) 562-5541 Fax: (250) 562-5561	
DESIGNED	BM DATE 2019-01-14
QUALITY CONTROL	TW DATE 2019-01-25
QUALITY ASSURANCE	DATE
DRAWN	KAK DATE 2019-03-07

TELKWA COAL
LIMITED
TENAS HAUL ROAD
STA. 13+715 to 13+880

CROSS SECTIONS 83

LATITUDE:	54° 38' 11.65"	NAD83	9U	NORTHING:	6056036	DRAWING NUMBER	18364-204-X83	REV	B
LONGITUDE:	127° 5' 3.99"	EASTING:	623633						

U:\2018\Coal Series (364\204 - Phase 2 - Road Design\Output\For\Drawing\2nd\18364-XS FINAL - PART2.dwg

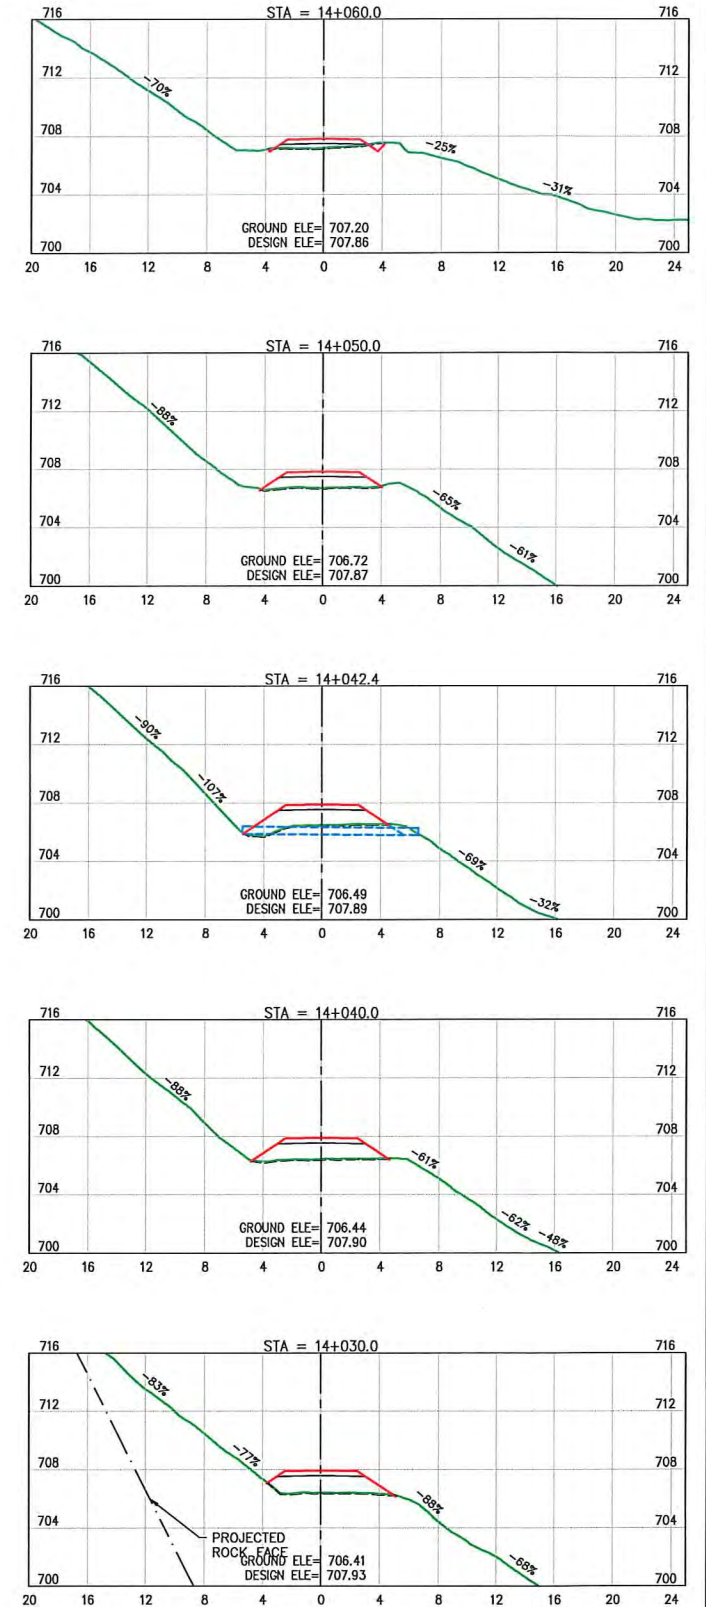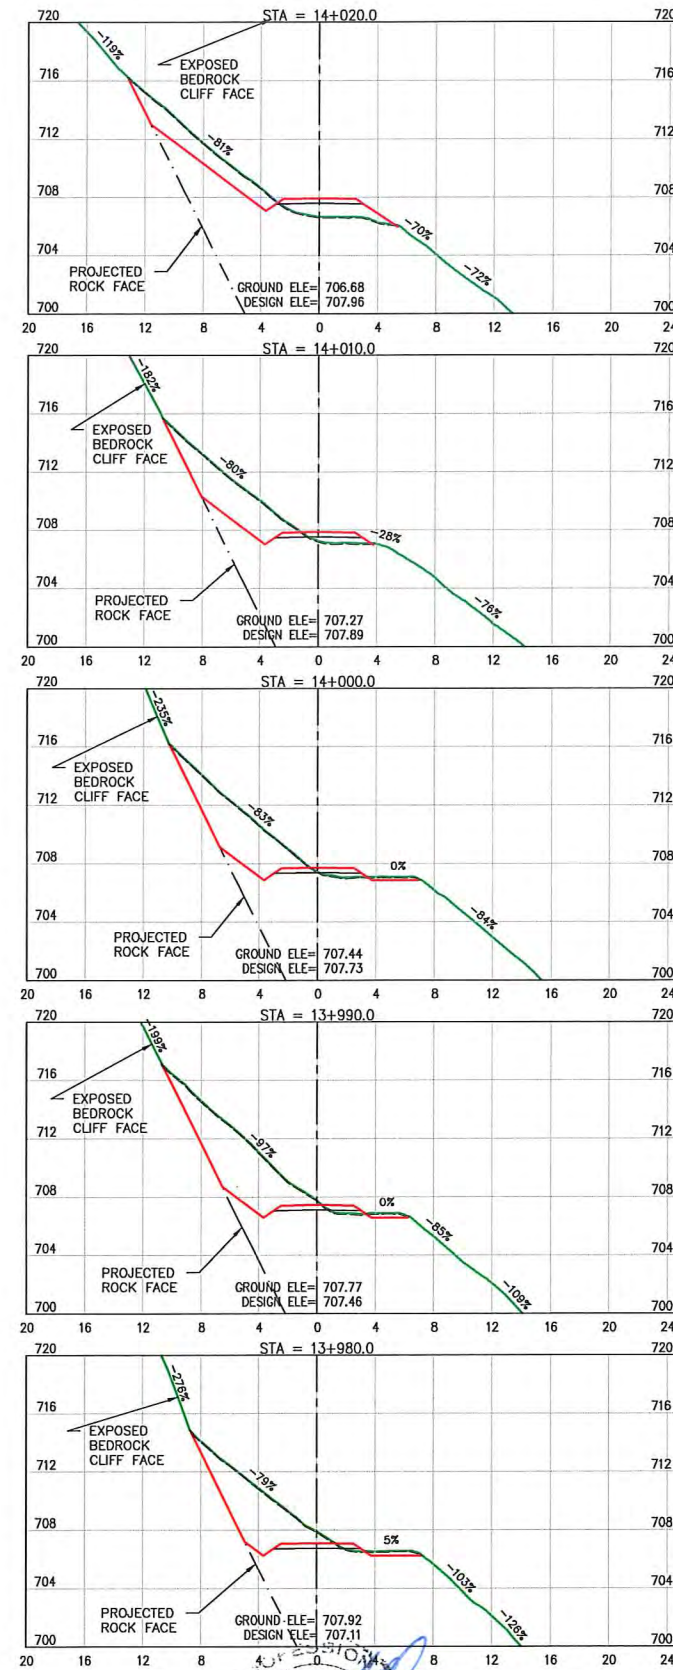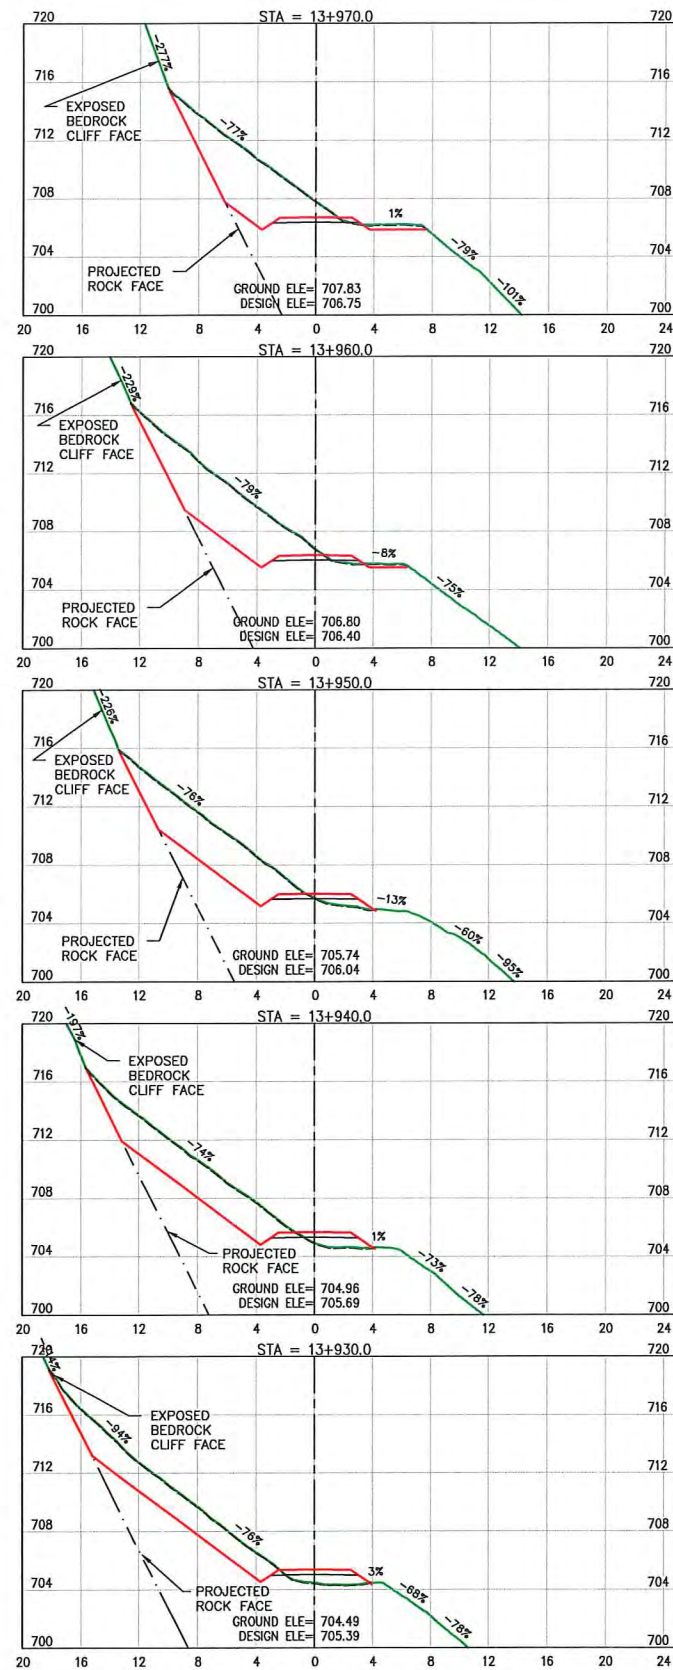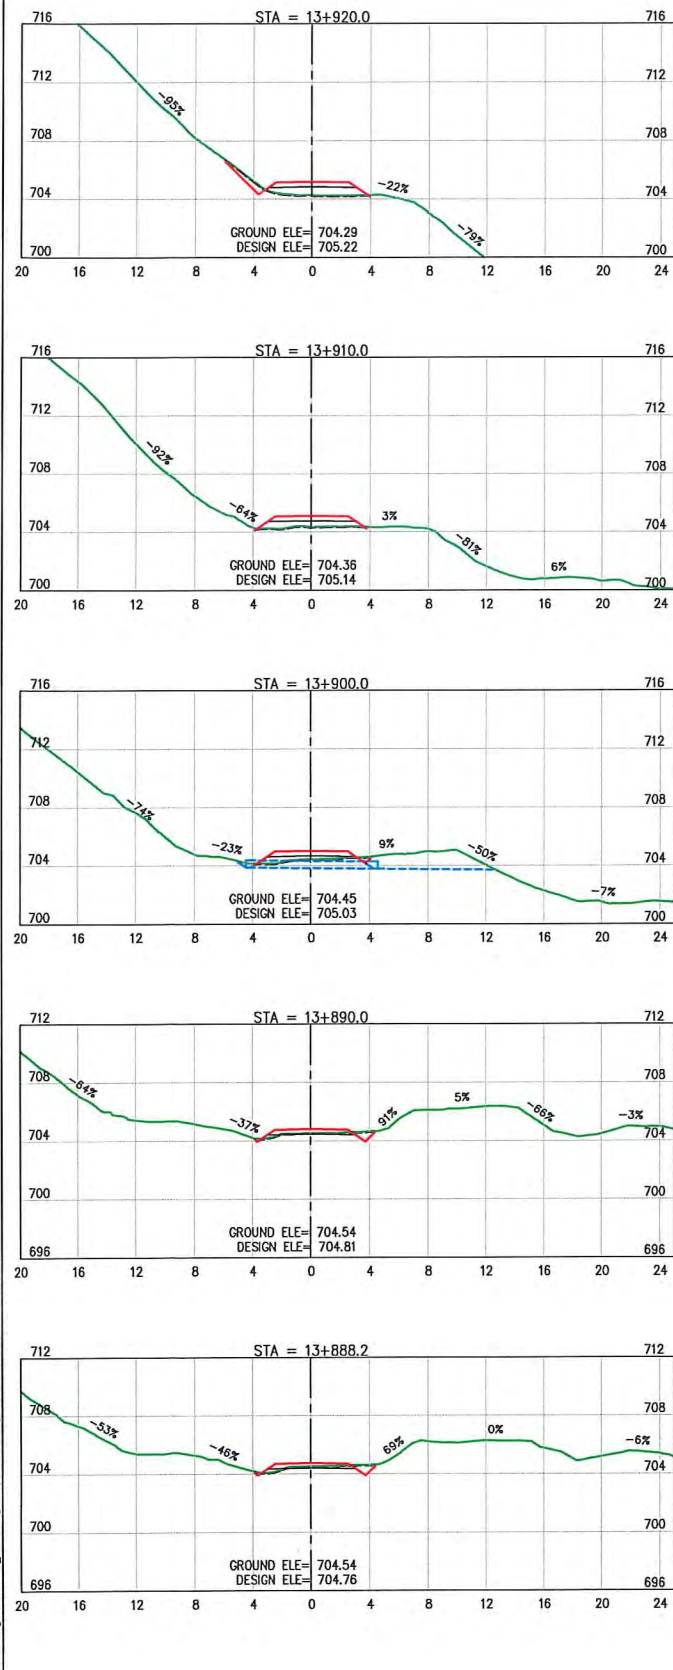

LEGEND:

- EXISTING GROUND
- STRIPPED SURFACE
- PROJECTED ROCK FACE
- DESIGN LINE
- SUBGRADE
- NEW CULVERT

NOTES:

1. FOR GENERAL NOTES, SPECIFICATIONS & TYPICAL SECTIONS SEE DRAWING 18364-204-01 & 18364-204-02.

2. FOR CUT & FILL SLOPES SEE DRAWING 18364-204-01

ISSUED FOR CONSTRUCTION

SCALE 1:500			CAD FILENAME <u>XS FINAL - PART2</u>		
			DATE <u>2019-05-24</u>		
REV	DATE	DESCRIPTION	DRW	CHK	ENG
A	FEB.19	ISSUED FOR REVIEW	KAK	KD	TW
B	MAY.19	ISSUED FOR CONSTRUCTION	JMP	KD	TW

PROVING
G. T. WAMBOLT
ENGINEER
SENIOR DESIGNER
DATE 2019-05-24

DWB Consulting Services Ltd.
1579 9th Avenue
Prince George, B.C.
V2L 3R8
Phone: (250) 562-5541 Fax: (250) 562-5561

DESIGNED BM DATE 2019-01-14
QUALITY CONTROL TW DATE 2019-01-25
QUALITY ASSURANCE DATE
DRAWN KAK DATE 2019-03-07





















TELKWA COAL
LIMITED

TENAS HAUL ROAD
STA. 13+888.2 to 14+060

CROSS SECTIONS 84

LATITUDE: 54° 38' 11.65"	NAD83	NORTHING: 6056036	DRAWING NUMBER	REV
LONGITUDE: 127° 5' 3.99"	9U	EASTING: 623633	18364-204-X84	B

\\0218\Coal\Serve (864\204 - Phase 2 - Road Design\DrawingProduction)_RawDesignOutput\ForDrafting\2nd Half\XS FINAL - PART2.dwg

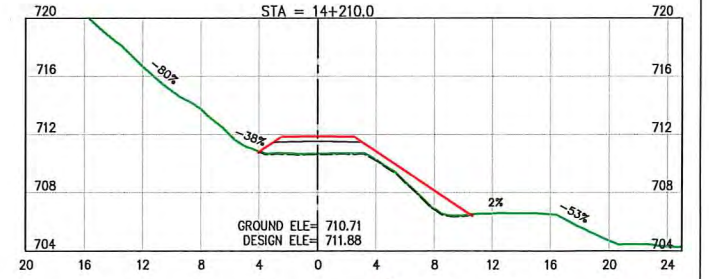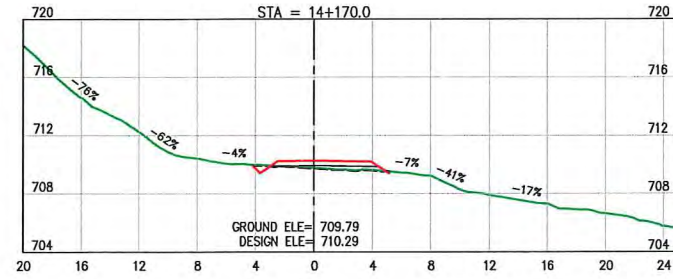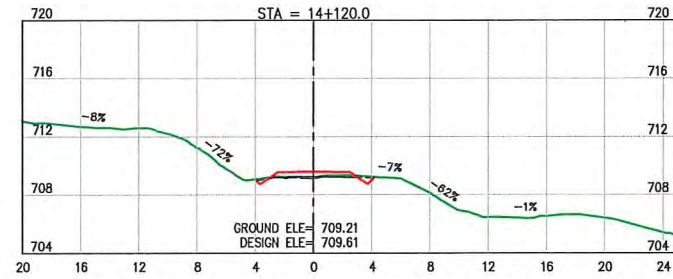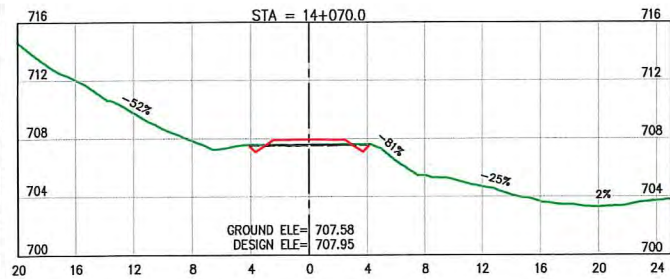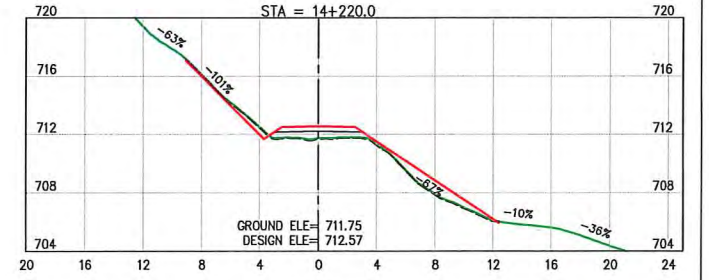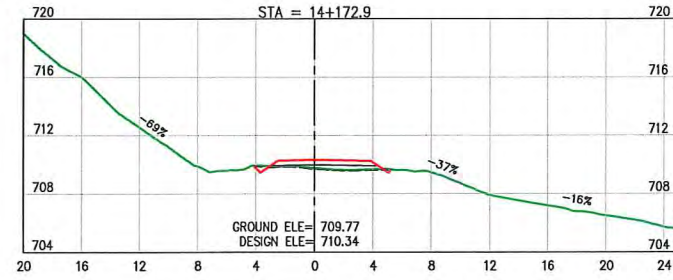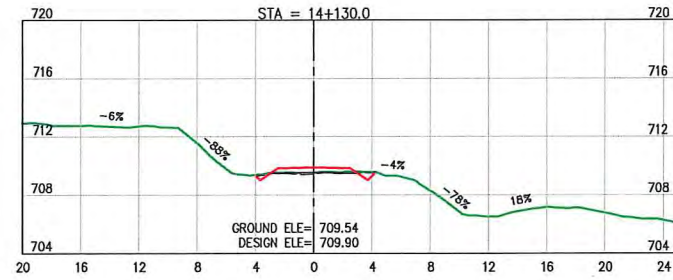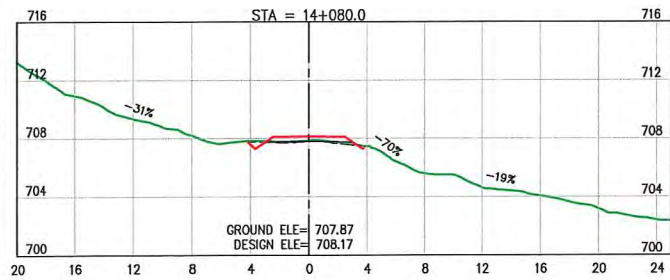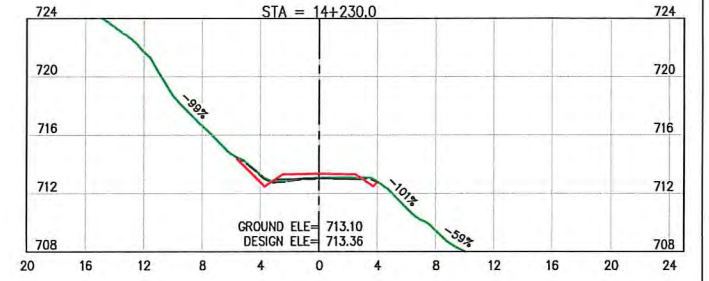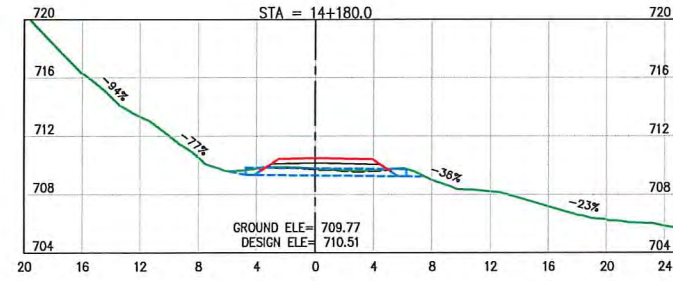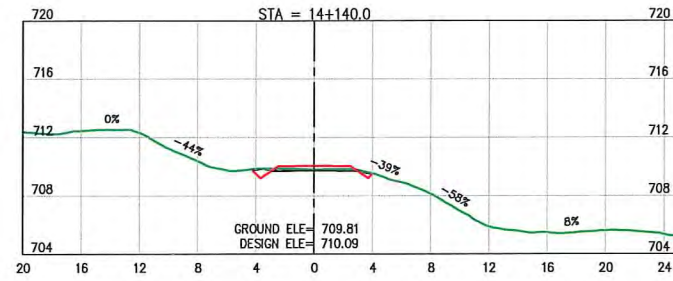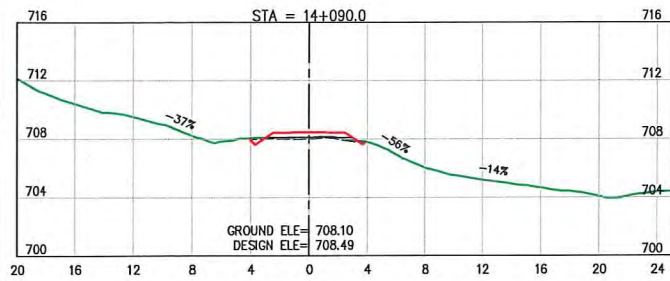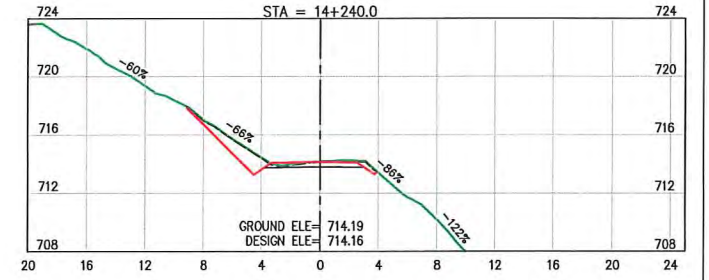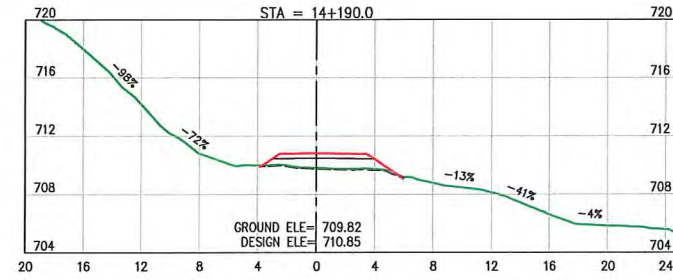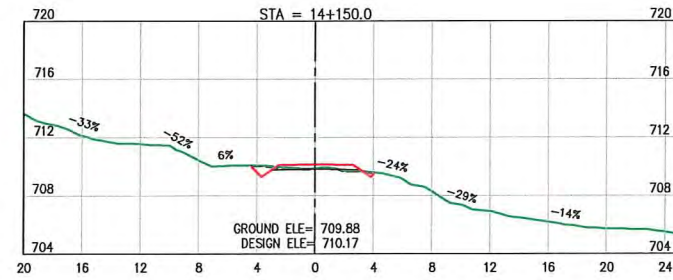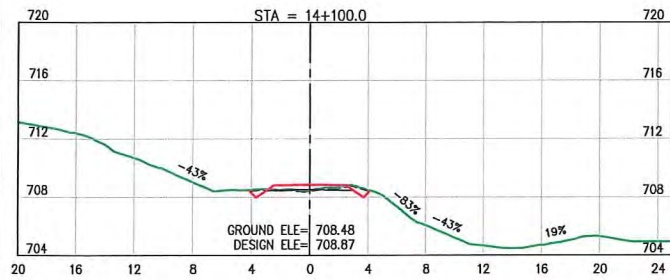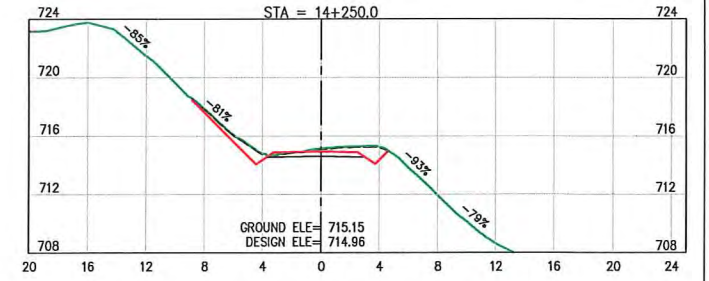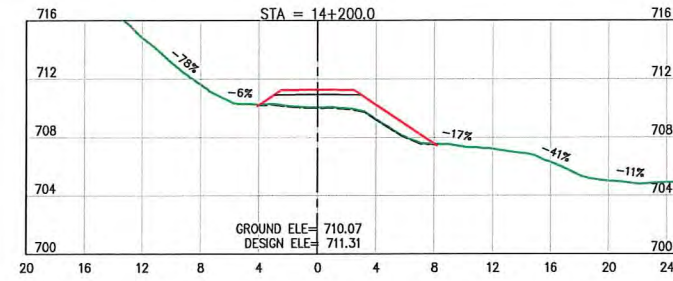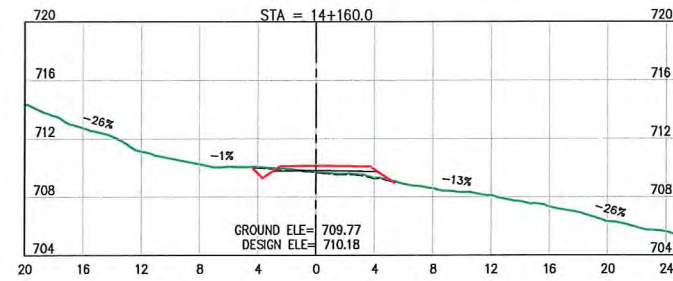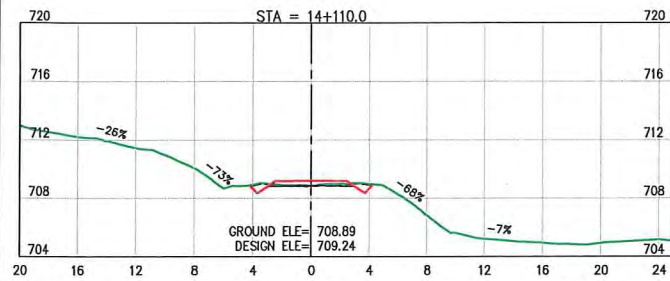

LEGEND:

- EXISTING GROUND
- STRIPPED SURFACE
- DESIGN LINE
- SUBGRADE
- NEW CULVERT


NOTES:

- FOR GENERAL NOTES, SPECIFICATIONS & TYPICAL SECTIONS SEE DRAWING 18364-204-01 & 18364-204-02.
- FOR CUT & FILL SLOPES SEE DRAWING 18364-204-01

ISSUED FOR CONSTRUCTION

SCALE 1:500

REV	DATE	DESCRIPTION	DRW	CHK	ENG
A	FEB.19	ISSUED FOR REVIEW	KAK	KD	TW
B	MAY.19	ISSUED FOR CONSTRUCTION	JMP	KD	TW

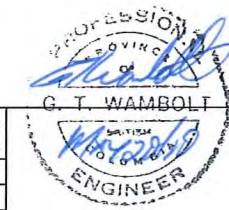

SENIOR DESIGNER
DATE 2019-05-24



DWB Consulting Services Ltd.
1579 9th Avenue
Prince George, B.C.
V2L 3R6
Phone: (250) 562-5541 Fax: (250) 562-5561

DESIGNED: BM DATE: 2019-01-14
QUALITY CONTROL: TW DATE: 2019-01-25
QUALITY ASSURANCE: DATE: ---
DRAWN: KAK DATE: 2019-03-07























TELKWA COAL
LIMITED
TENAS HAUL ROAD
STA. 14+070 to 14+250

CROSS SECTIONS 85

LATITUDE:	54° 38' 11.65"	NAD83	9U	NORTHING:	6056036	DRAWING NUMBER	18364-204-X85	REV	B
LONGITUDE:	127° 5' 3.99"	EASTING:	623633						

U:\2019\Coal Series (364)\204 - Phase 2 - Road Design\Drawings\Production\RawDesignOutput\forDrafter\and\HaulXS FINAL - PART2.dwg

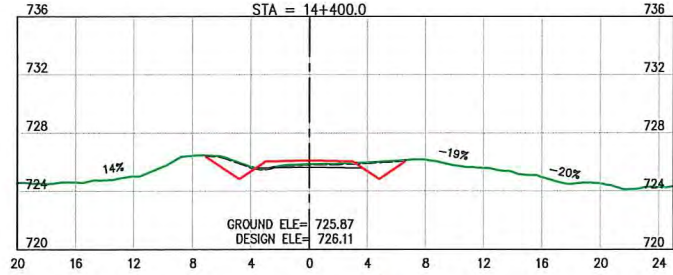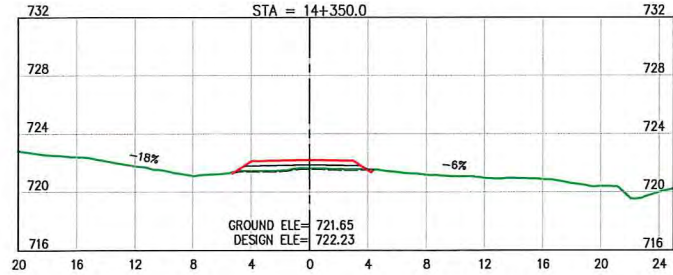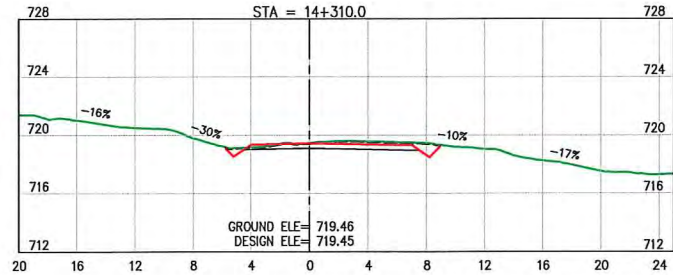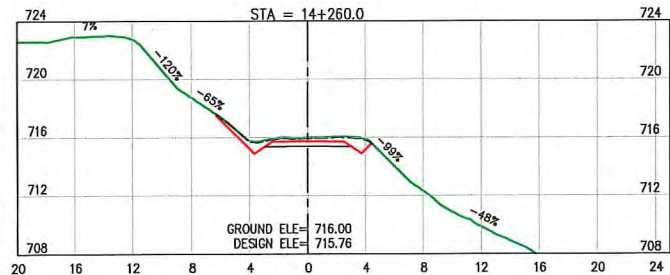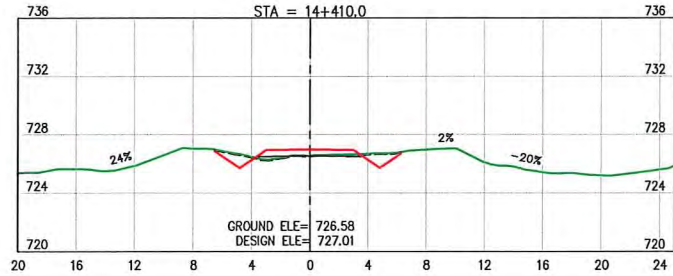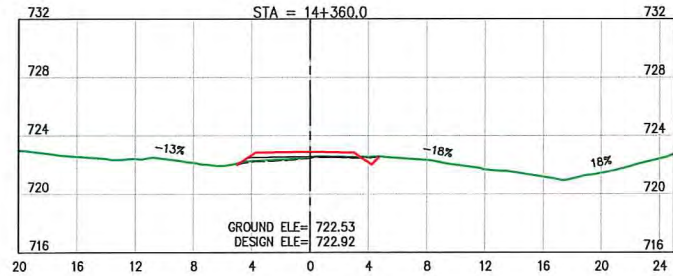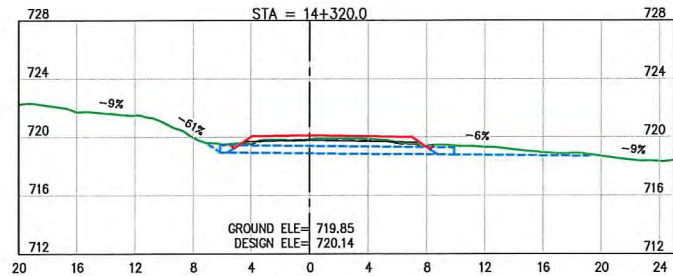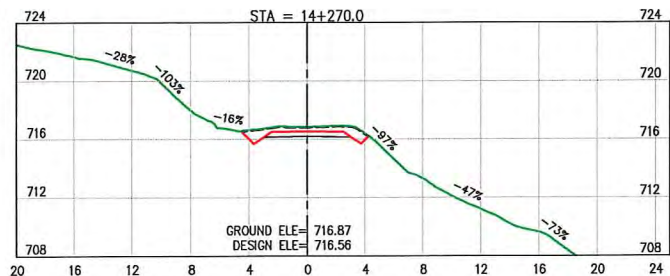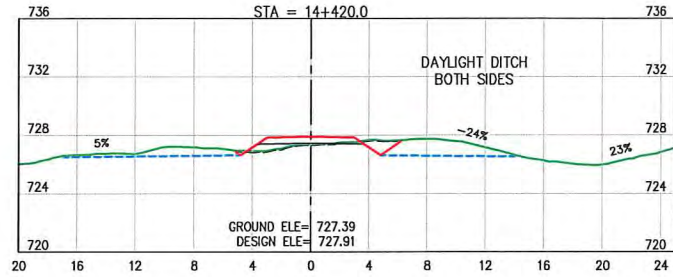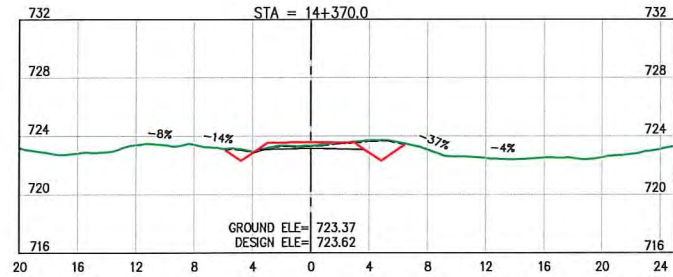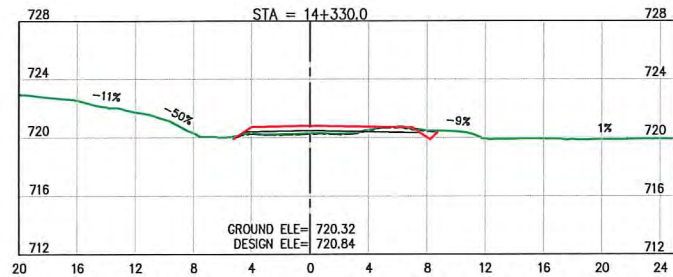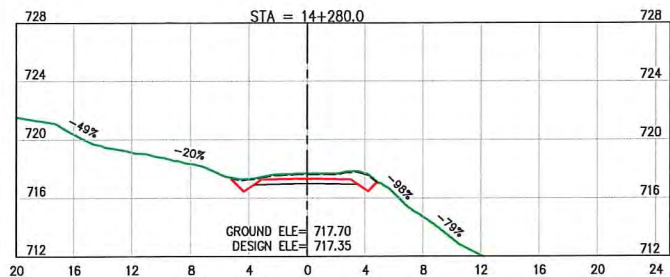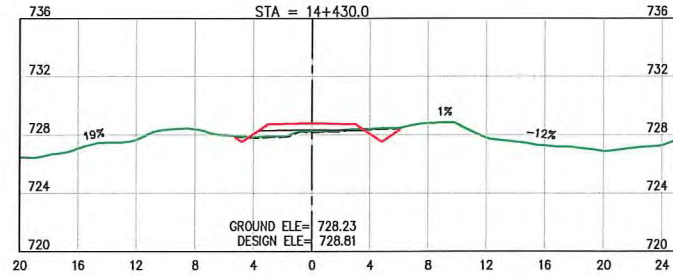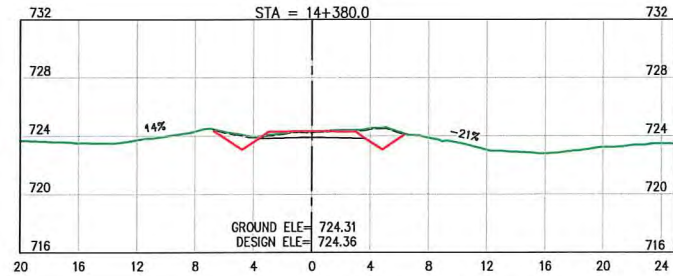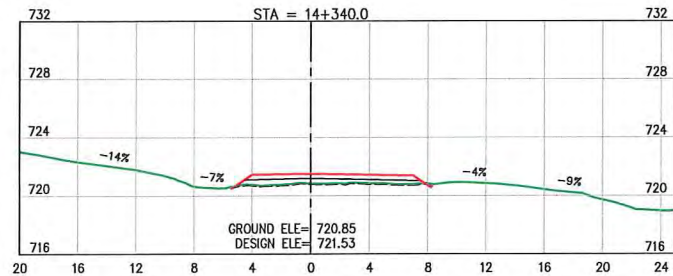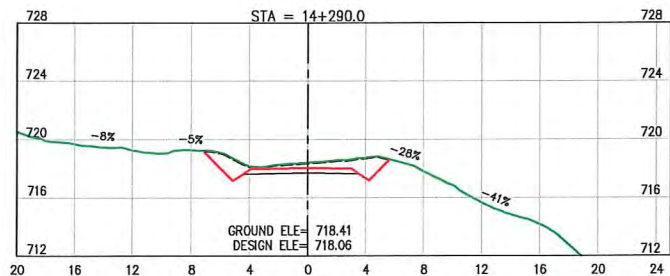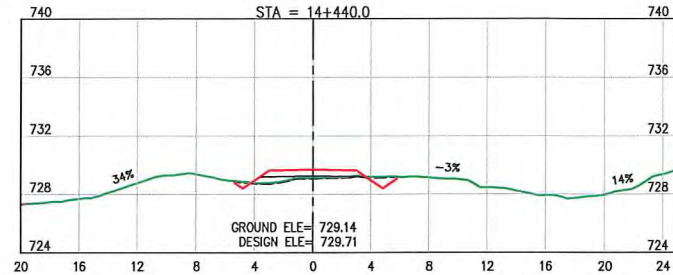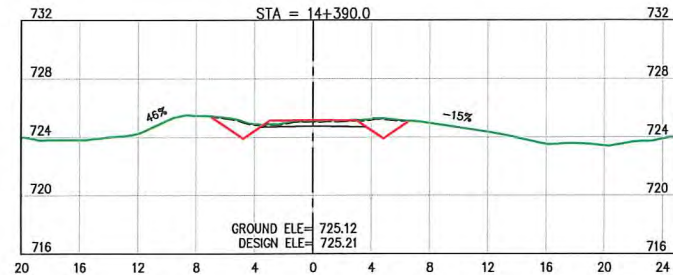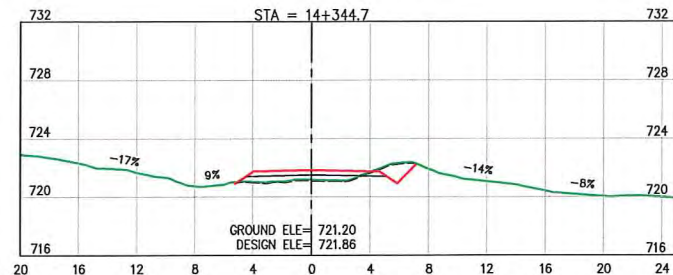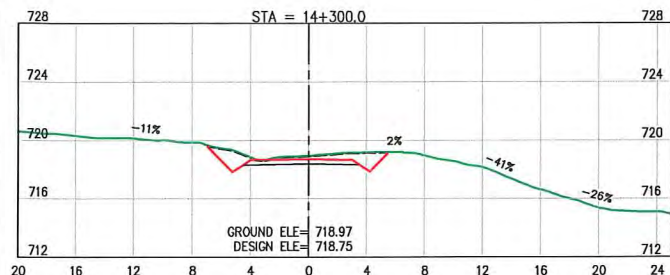

LEGEND:


- EXISTING GROUND
- STRIPPED SURFACE
- DESIGN LINE
- SUBGRADE
- NEW CULVERT

NOTES:

- FOR GENERAL NOTES, SPECIFICATIONS & TYPICAL SECTIONS SEE DRAWING 18364-204-01 & 18364-204-02.
- FOR CUT & FILL SLOPES SEE DRAWING 18364-204-01

ISSUED FOR CONSTRUCTION

SCALE 1:500		CAD FILENAME <u>XS FINAL - PART2</u>			
		DATE <u>2019-05-24</u>			
REV	DATE	DESCRIPTION	DRW	CHK	ENG
A	FEB.19	ISSUED FOR REVIEW	KAK	KD	TW
B	MAY.19	ISSUED FOR CONSTRUCTION	JMP	KD	TW

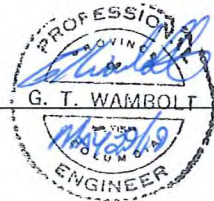

DESIGNED BM DATE 2019-01-14
QUALITY CONTROL TW DATE 2019-01-28
QUALITY ASSURANCE DATE
DRAWN KAK DATE 2019-03-07























TELKWA COAL
LIMITED

TENAS HAUL ROAD
STA. 14+260 to 14+440

CROSS SECTIONS 86

LATITUDE: 54° 38' 11.65"	NAD83	NORTHING: 6056036	DRAWING NUMBER	REV
LONGITUDE: 127° 5' 3.99"	9U	EASTING: 623633	18364-204-X86	B

U:\2018\Coal Series (364)\204 - Phase 2 - Road Design\Drawings\Production - Raw\DesignOutput\cadd\18364-204-02-01 - PART2.dwg

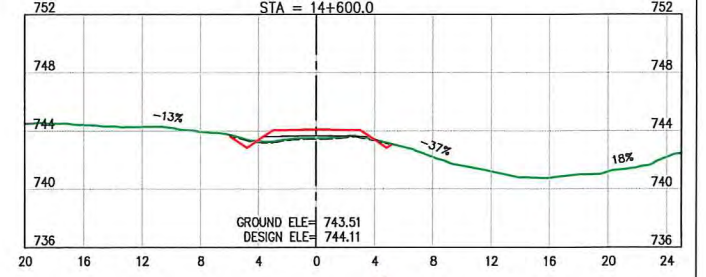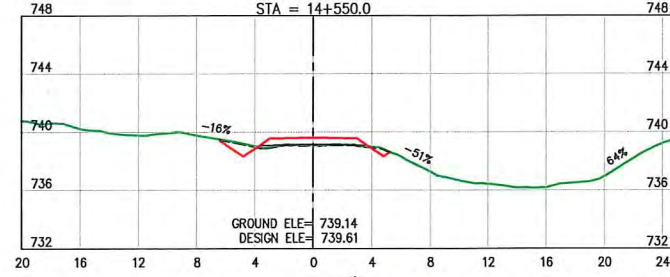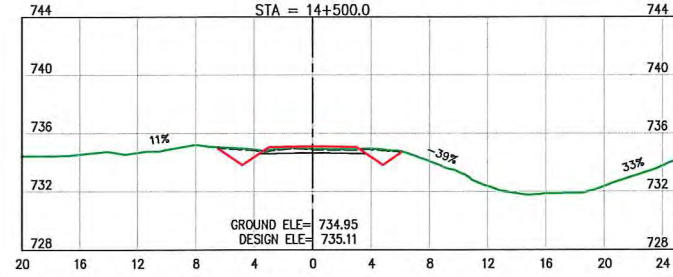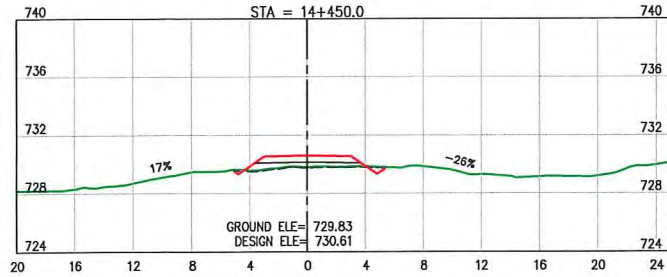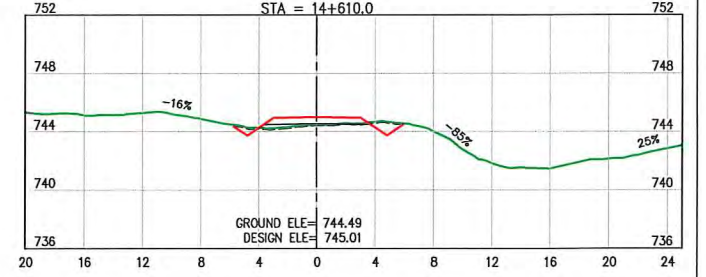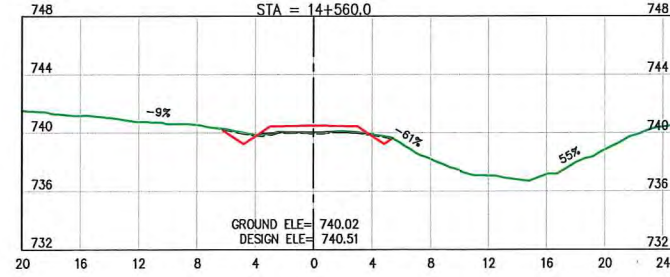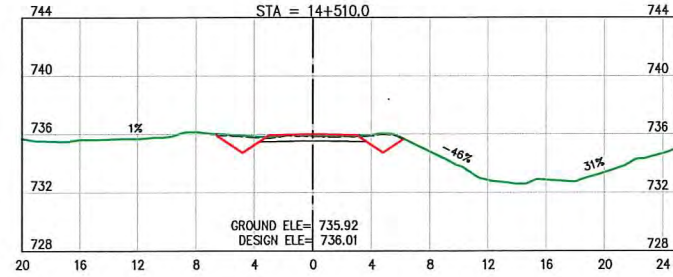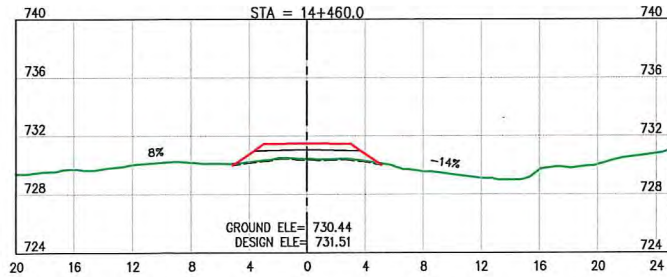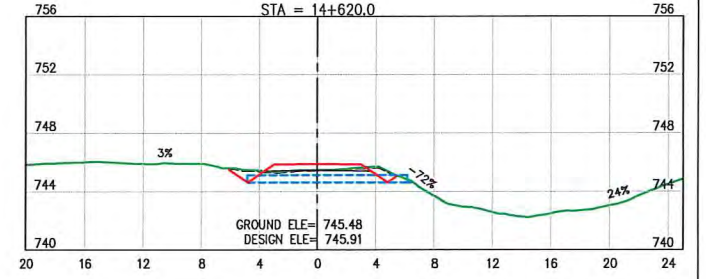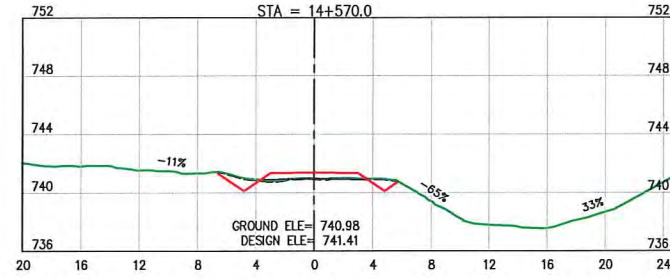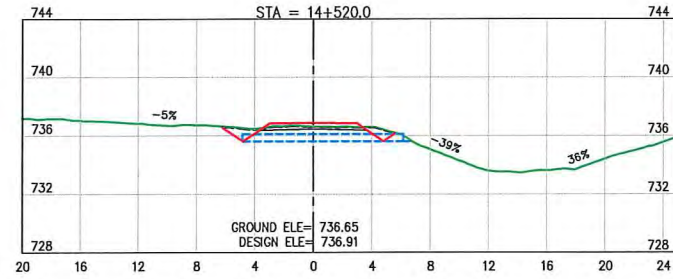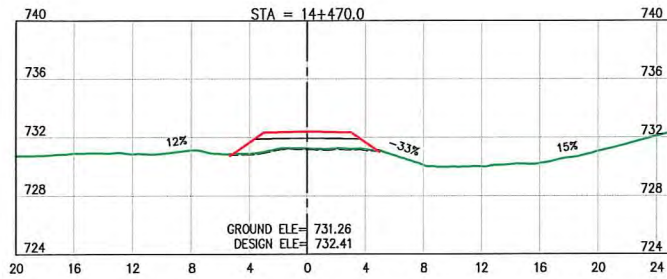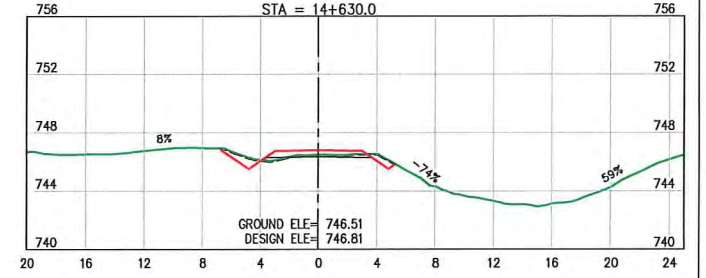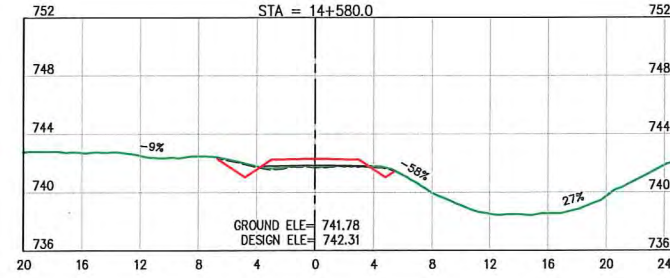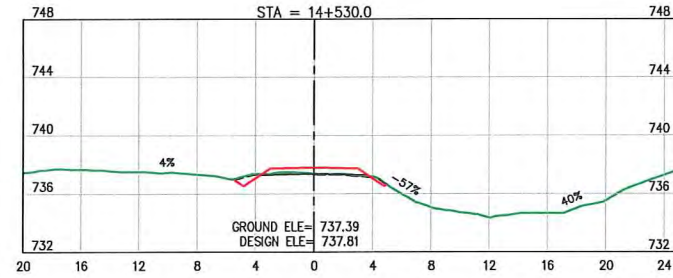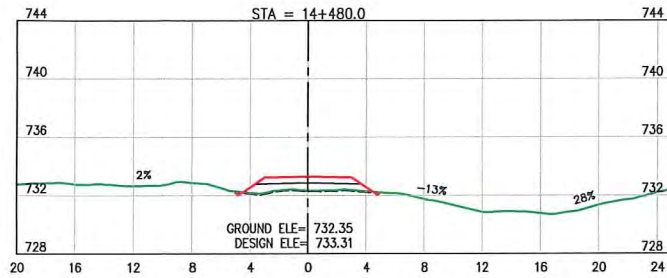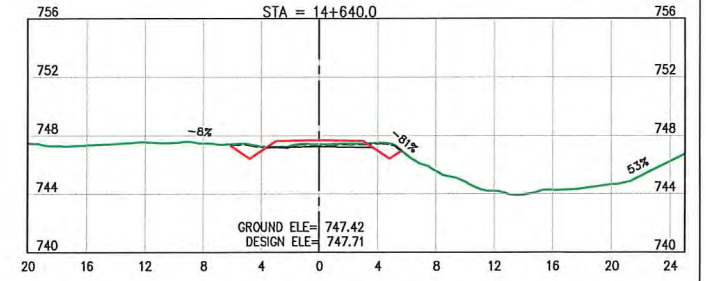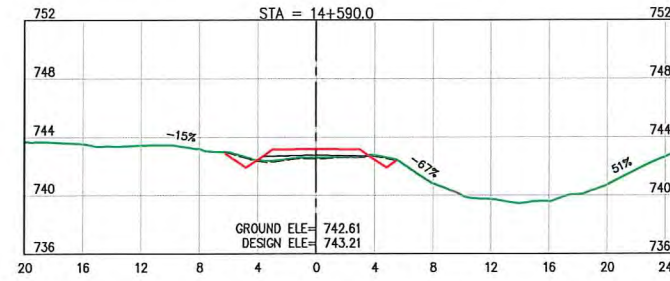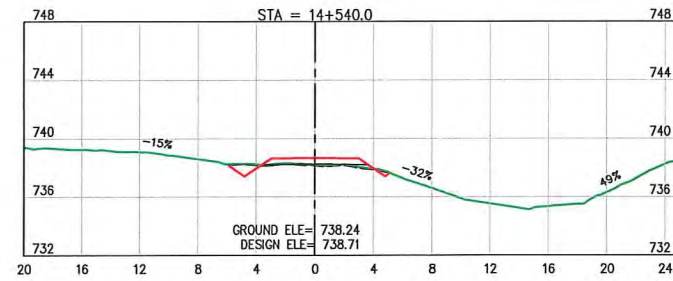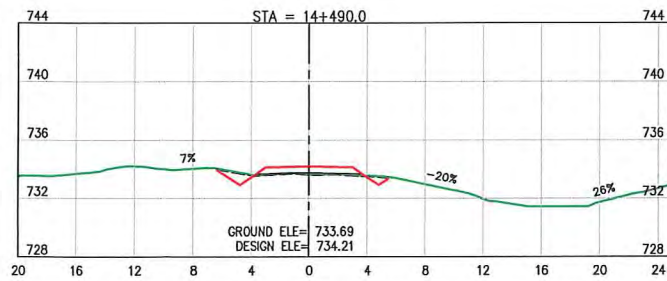

LEGEND:


- EXISTING GROUND
- STRIPPED SURFACE
- DESIGN LINE
- SUBGRADE
- NEW CULVERT

NOTES:

- FOR GENERAL NOTES, SPECIFICATIONS & TYPICAL SECTIONS SEE DRAWING 18364-204-01 & 18364-204-02.
- FOR CUT & FILL SLOPES SEE DRAWING 18364-204-01

ISSUED FOR CONSTRUCTION

SCALE 1:500		CAD FILENAME <u>XS FINAL - PART2</u>			
		DATE <u>2019-05-24</u>			
REV	DATE	DESCRIPTION	DRW	CHK	ENG
A	FEB.19	ISSUED FOR REVIEW	KAK	KD	TW
B	MAY.19	ISSUED FOR CONSTRUCTION	JMP	KD	TW

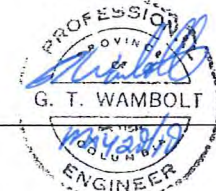

DESIGNED: BM DATE 2019-01-14
QUALITY CONTROL: TW DATE 2019-01-25
QUALITY ASSURANCE: DATE
DRAWN: KAK DATE 2019-03-07























TELKWA COAL
LIMITED
TENAS HAUL ROAD
STA. 14+450 to 14+640

CROSS SECTIONS 87

LATITUDE:	54° 38' 11.65"	NAD83	NORTHING:	6056036	DRAWING NUMBER	REV
LONGITUDE:	127° 5' 3.99"	9U	EASTING:	623633	18364-204-X87	B

U:\2018\Coal Sense (654\204 - Phase 2 - Road Design\Drawing\Production\RawDesign\Output\ForDrafting\2nd Half\XS FINAL - PART2.dwg

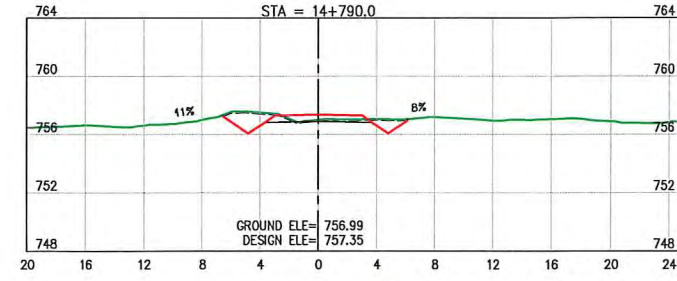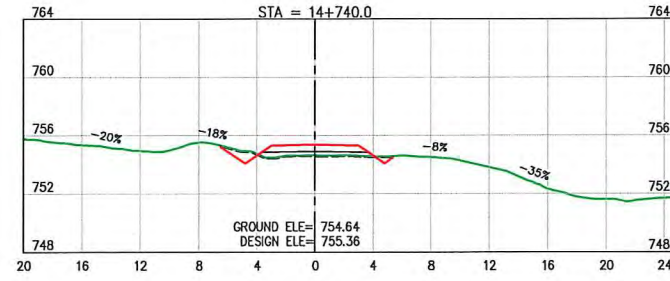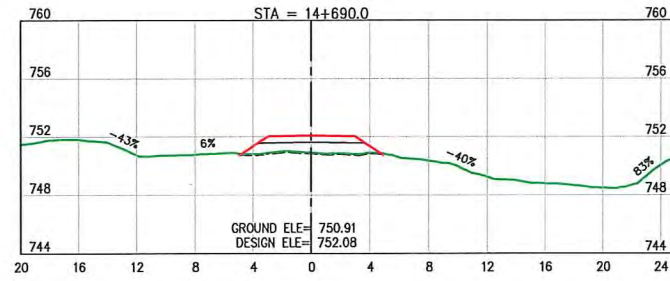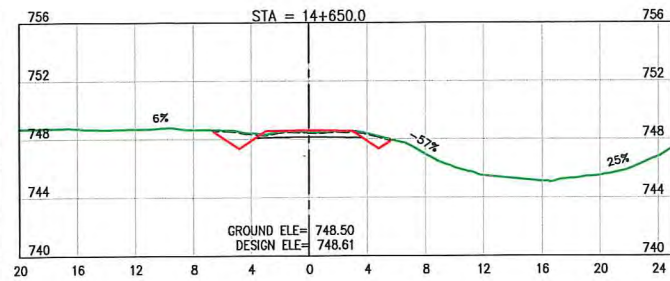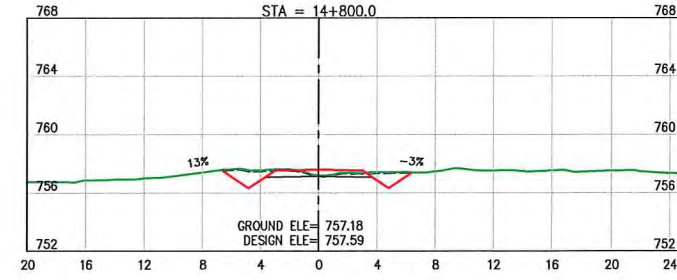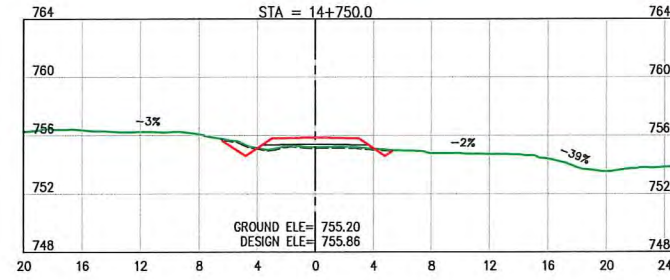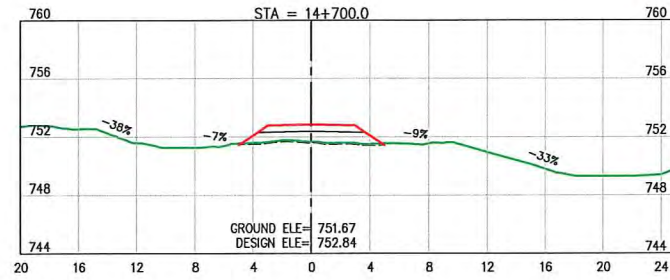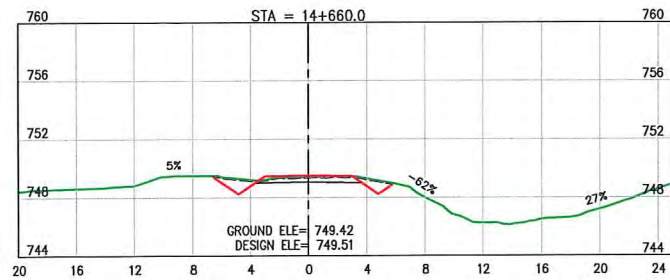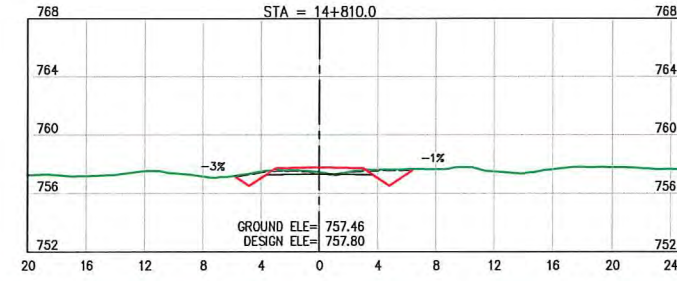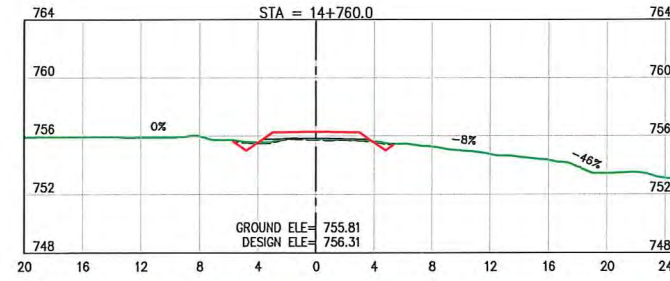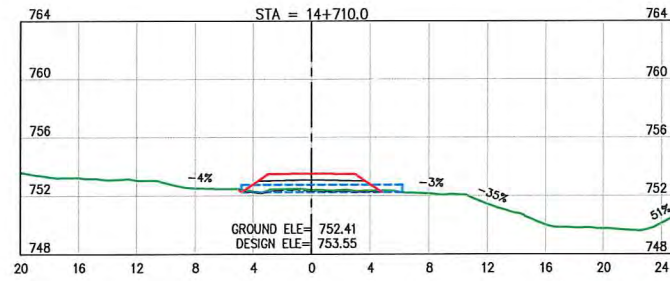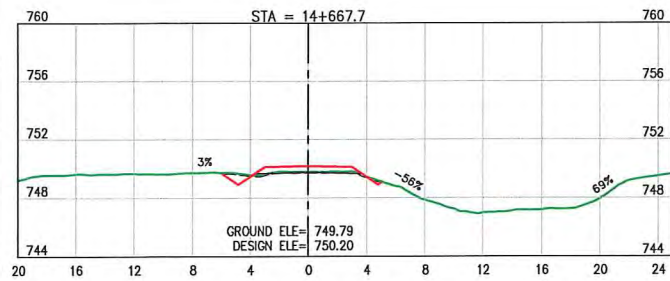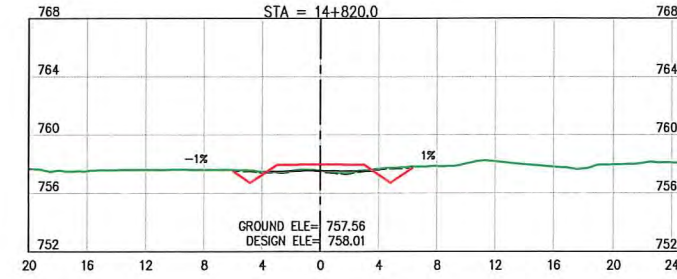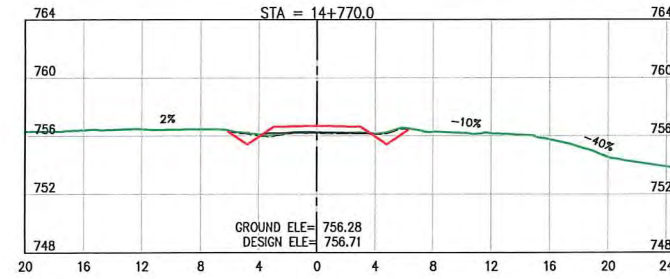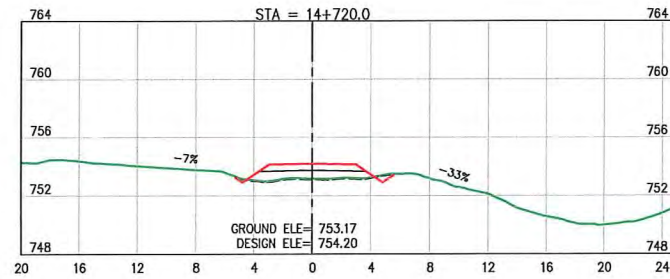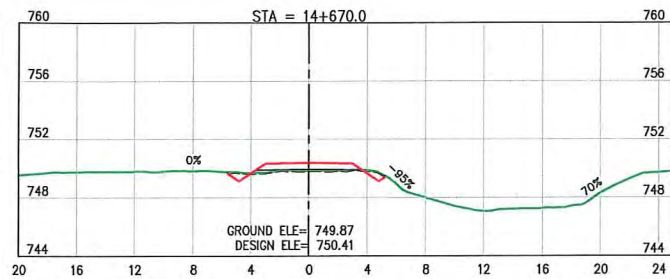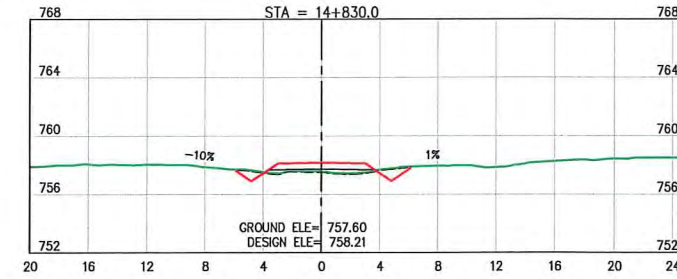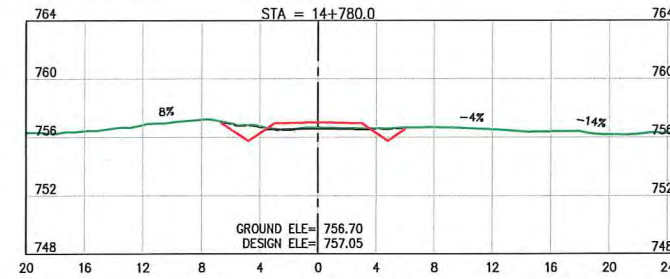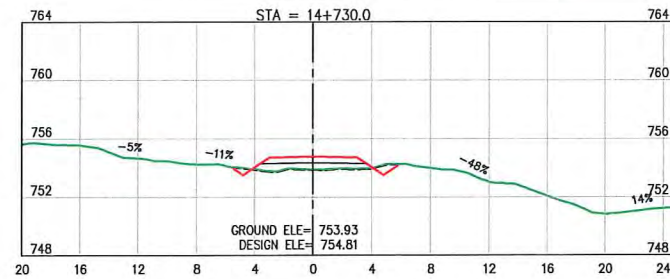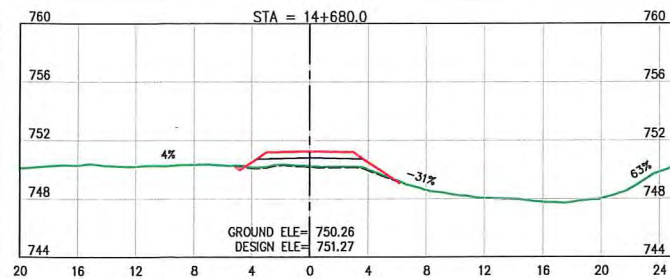

LEGEND:

- EXISTING GROUND
- STRIPPED SURFACE
- DESIGN LINE
- SUBGRADE
- NEW CULVERT


NOTES:

- FOR GENERAL NOTES, SPECIFICATIONS & TYPICAL SECTIONS SEE DRAWING 18364-204-01 & 18364-204-02.
- FOR CUT & FILL SLOPES SEE DRAWING 18364-204-01

ISSUED FOR CONSTRUCTION

INTENDED TO BE PLOTTED ON 11"x17"
ANY COPIES or PDFS MAY NOT BE TO SCALE

SCALE 1:500			CAD FILENAME <u>XS FINAL - PART2</u>		
			DATE <u>2019-05-24</u>		
REV	DATE	DESCRIPTION	DRW	CHK	ENG
A	FEB.19	ISSUED FOR REVIEW	KAK	KD	TW
B	MAY.19	ISSUED FOR CONSTRUCTION	JMP	KD	TW

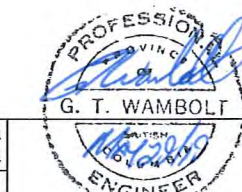

SENIOR DESIGNER
DATE 2019-05-24

DWB Consulting Services Ltd. 1579 9th Avenue Prince George, B.C. V2L 3R8 Phone: (250) 562-5541 Fax: (250) 562-5561	
DESIGNED	BM DATE 2019-01-14
QUALITY CONTROL	TW DATE 2019-01-25
QUALITY ASSURANCE	DATE
DRAWN	KAK DATE 2019-03-07























TENAS HAUL ROAD
STA. 14+650 to 14+830

CROSS SECTIONS 88

LATITUDE: 54° 38' 11.65"	NAD83	NORTHING: 6056036	DRAWING NUMBER	REV
LONGITUDE: 127° 5' 3.99"	SU	EASTING: 623633	18364-204-X88	B

U:\2019\Coal Sense (864)\204 - Phase 2 - Road Design\Drawing\Production- Raw\DesignOutput\ForDrafting\2nd Half\XS FINAL - PART2.dwg

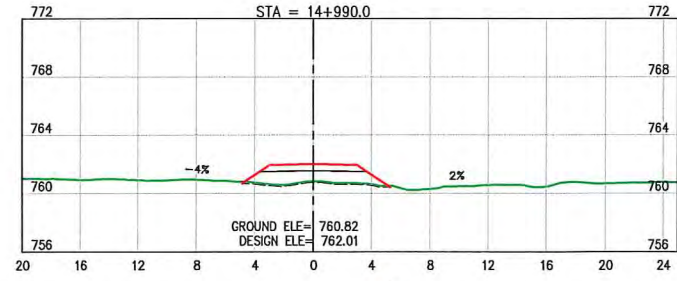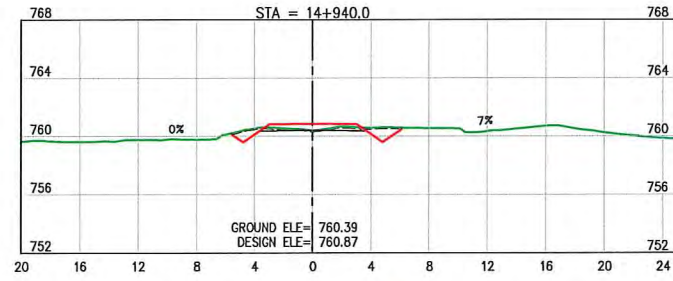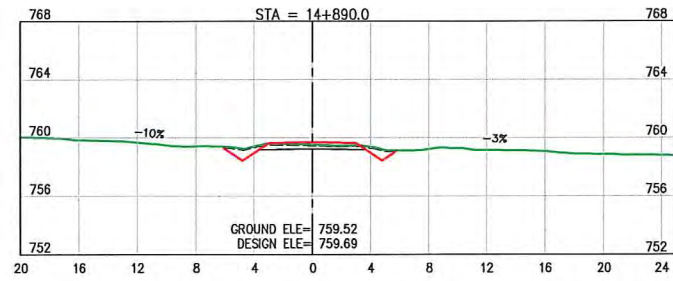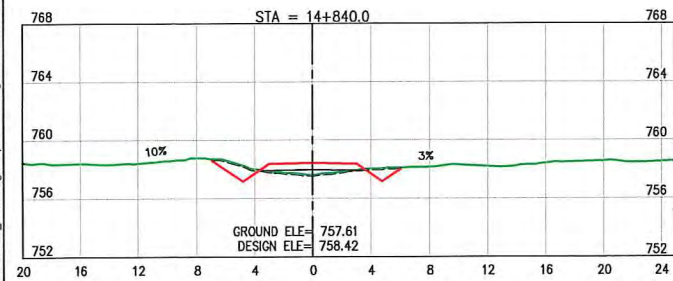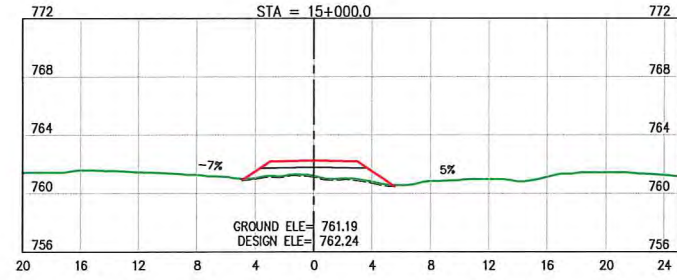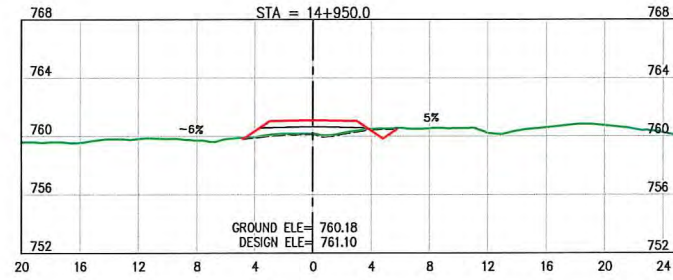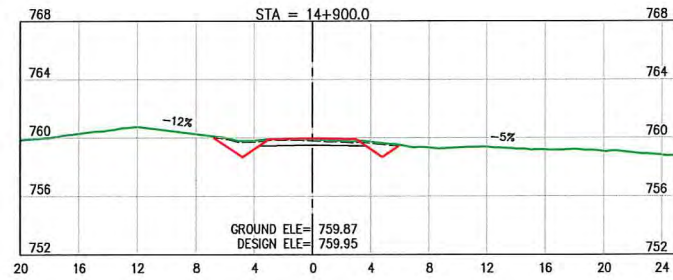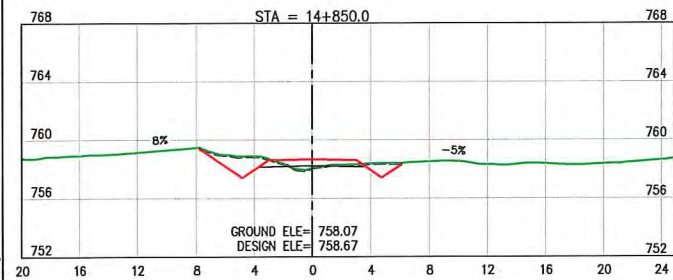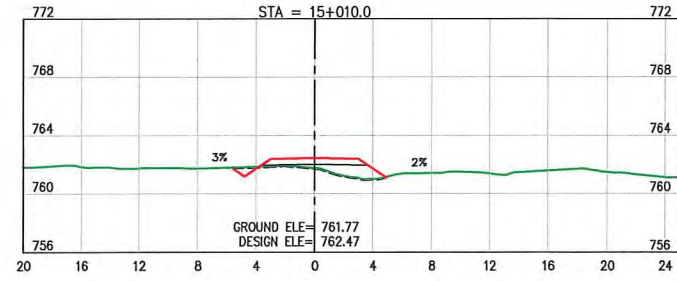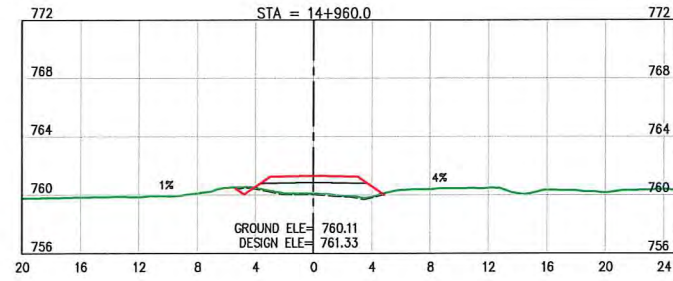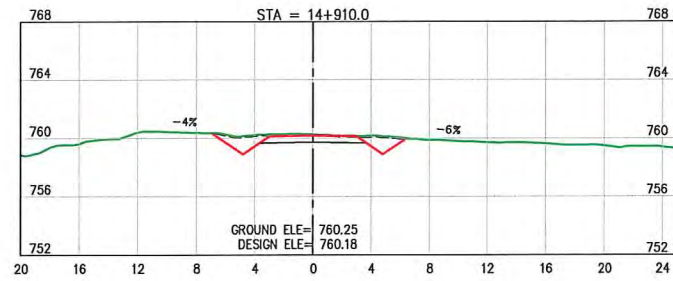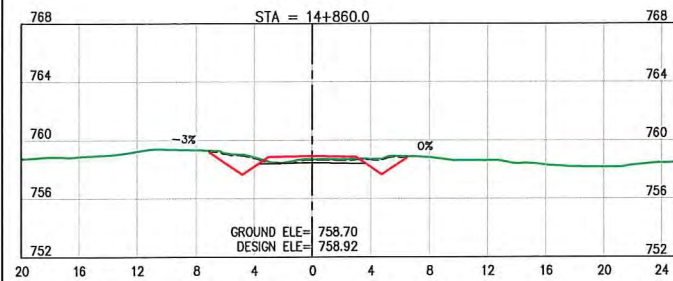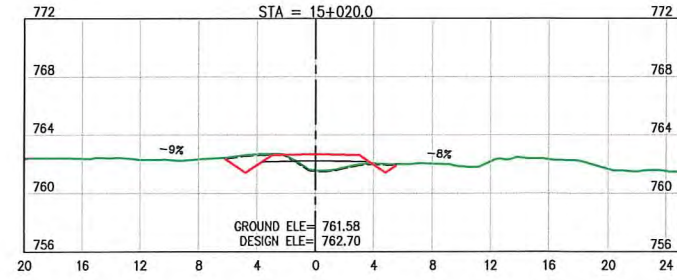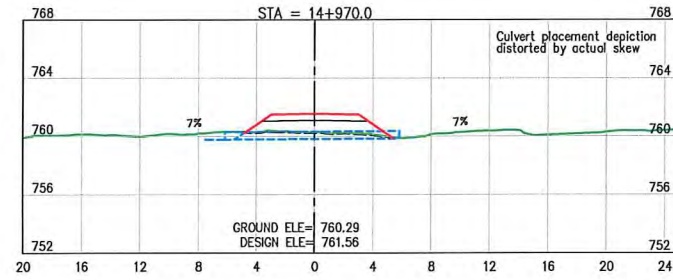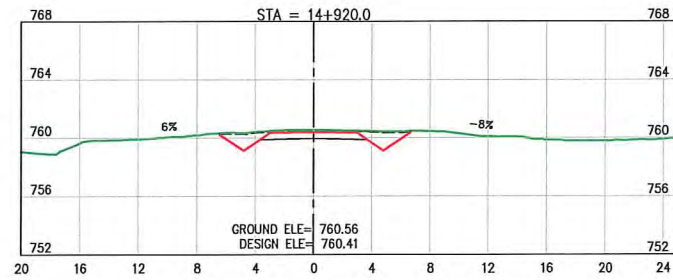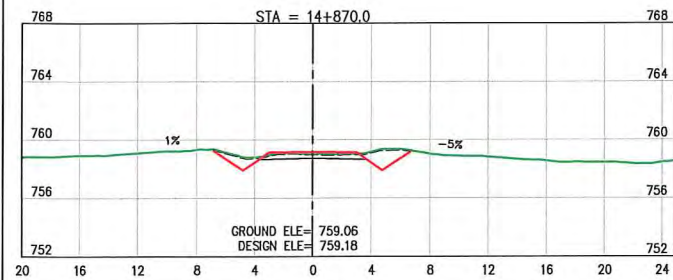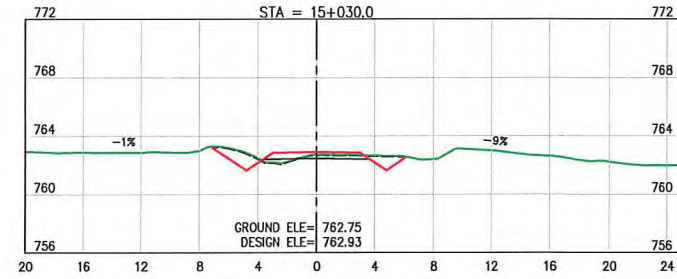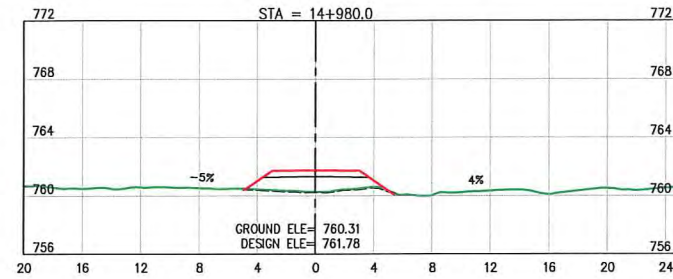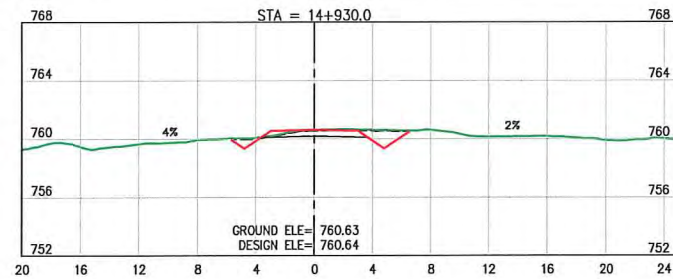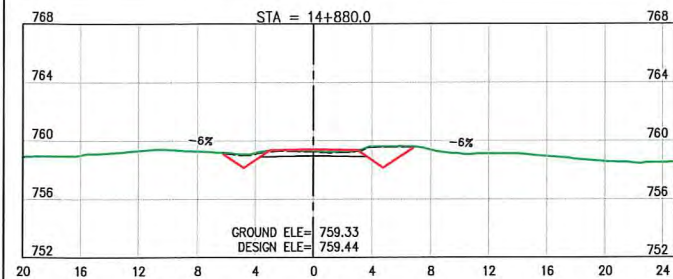

LEGEND:


- EXISTING GROUND
- STRIPPED SURFACE
- DESIGN LINE
- SUBGRADE
- NEW CULVERT

NOTES:

- FOR GENERAL NOTES, SPECIFICATIONS & TYPICAL SECTIONS SEE DRAWING 18364-204-01 & 18364-204-02.
- FOR CUT & FILL SLOPES SEE DRAWING 18364-204-01

ISSUED FOR CONSTRUCTION

SCALE 1:500		CAD FILENAME <u>XS FINAL - PART2</u>			
		DATE <u>2019-05-24</u>			
REV	DATE	DESCRIPTION	DRW	CHK	ENG
A	FEB.19	ISSUED FOR REVIEW	KAK	KD	TW
B	MAY.19	ISSUED FOR CONSTRUCTION	JMP	KD	TW

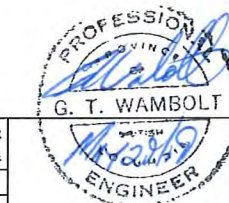

SENIOR DESIGNER
DATE 2019-05-24

DWB Consulting Services Ltd.
1579 9th Avenue
Prince George, B.C.
V2L 3R8
Phone: (250) 562-5541 Fax: (250) 562-5561

DESIGNED _____ BM DATE 2019-01-14
QUALITY CONTROL _____ TW DATE 2019-01-25
QUALITY ASSURANCE _____ DATE _____
DRAWN _____ KAK DATE 2019-03-07























TELKWA COAL
LIMITED

TENAS HAUL ROAD
STA. 14+840 to 15+030

CROSS SECTIONS 89

LATITUDE:	54° 38' 11.65"	NAD83	SU	NORTHING:	6056036	DRAWING NUMBER	18364-204-X89	REV	B
LONGITUDE:	127° 5' 3.99"	SU	EASTING:	623633					

L:\2018\Coal Sense (364)\204 - Phase 2 - Road Design\DrawingProduction\RawDesignOutput\forDrafting\2nd Half\XS FINAL - PART2.dwg

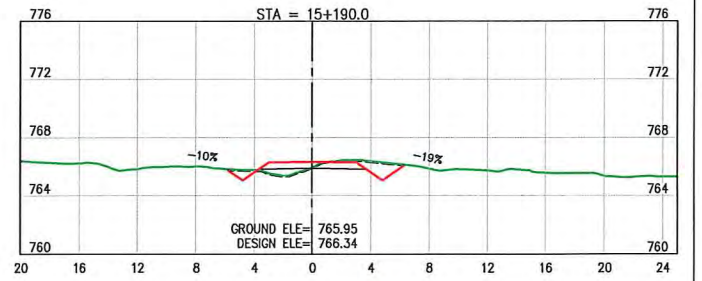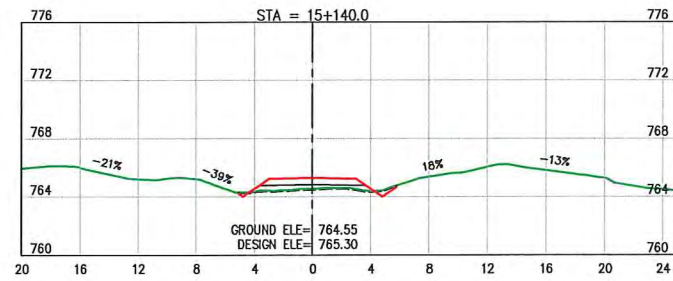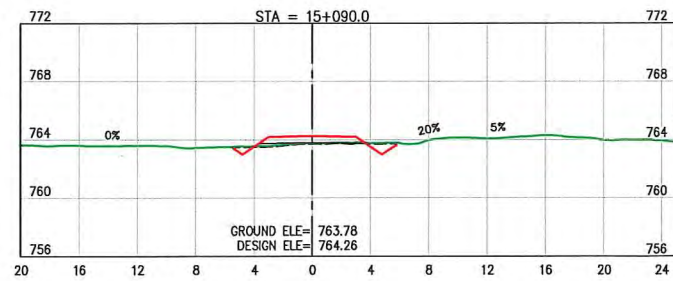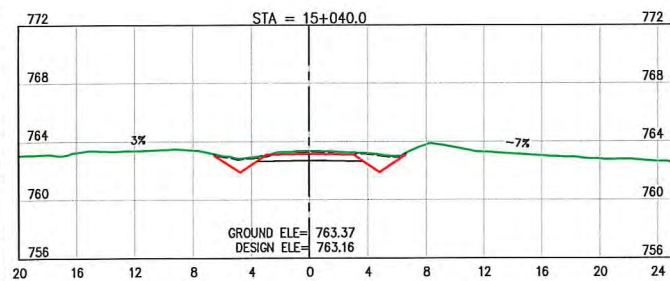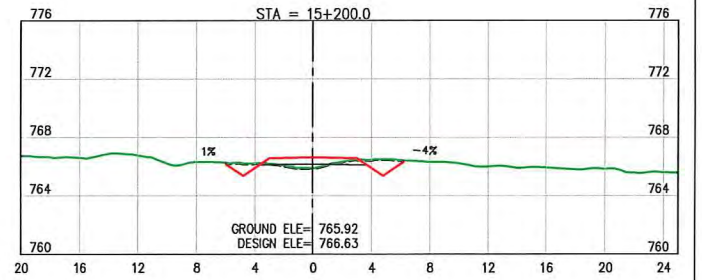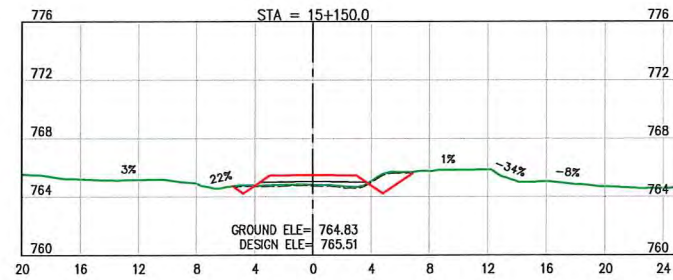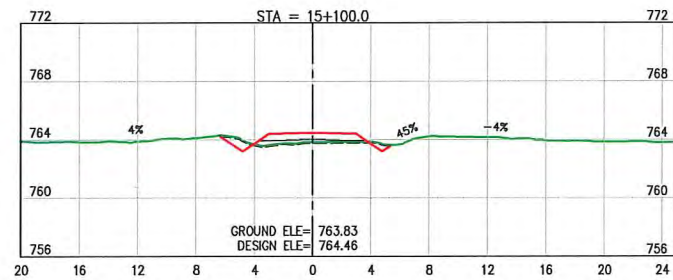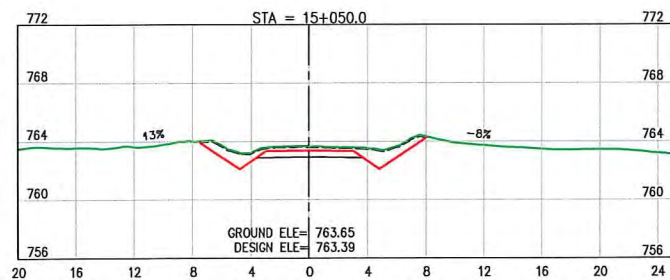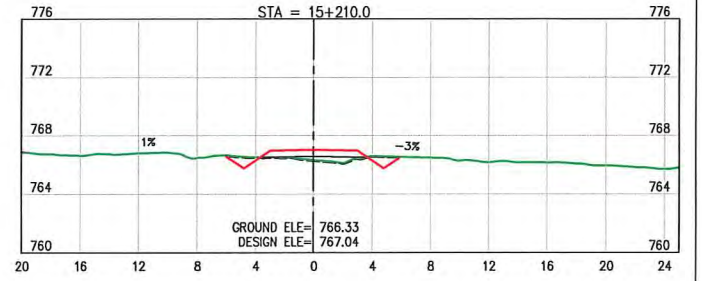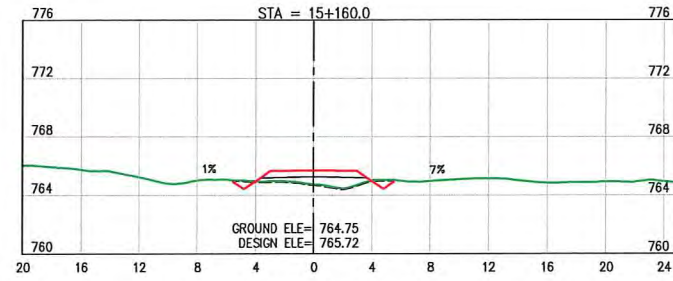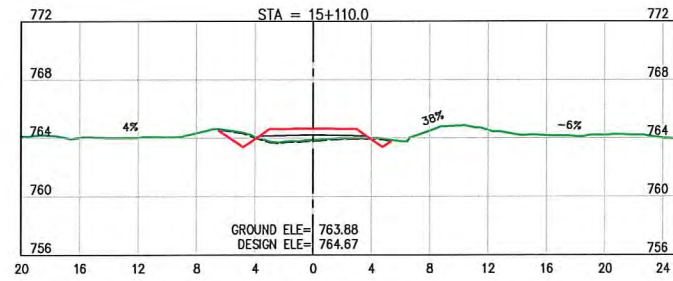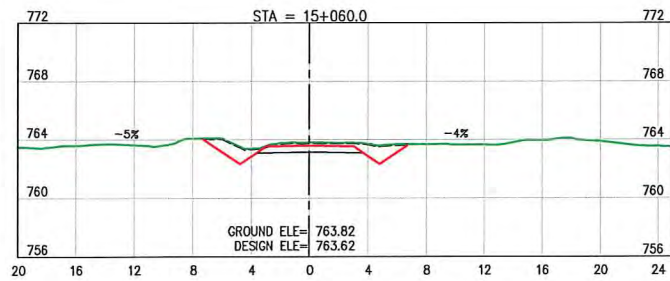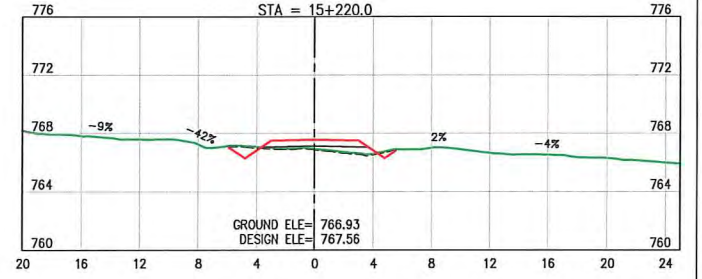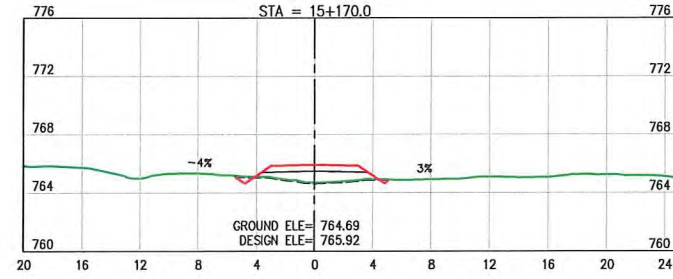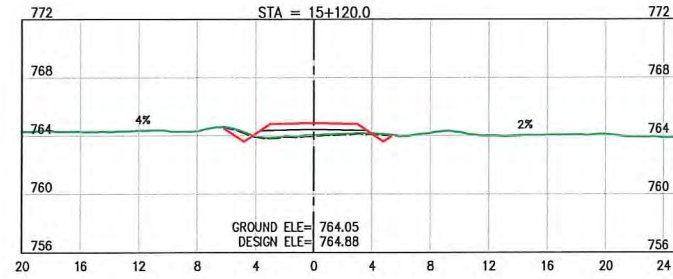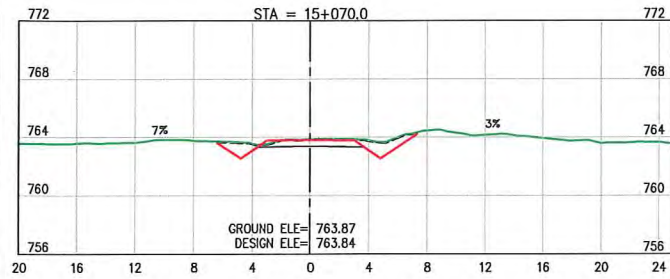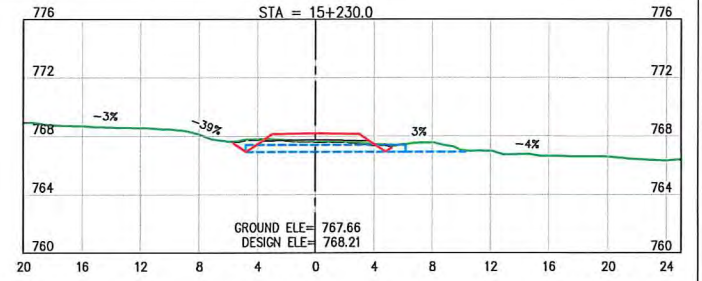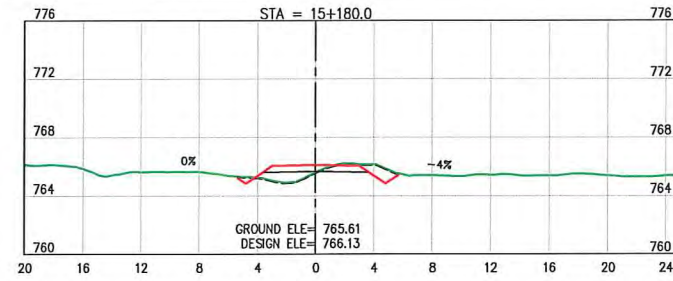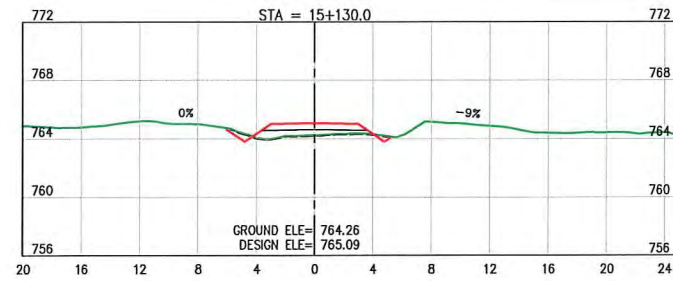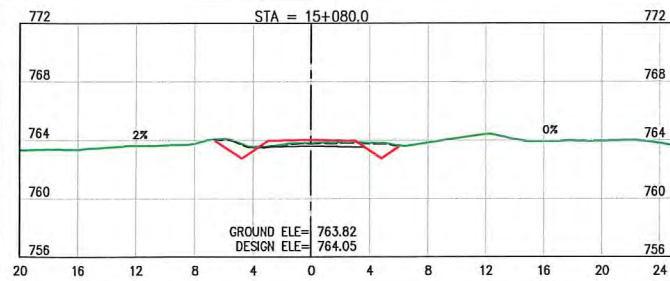

LEGEND:

- EXISTING GROUND
- STRIPPED SURFACE
- DESIGN LINE
- SUBGRADE
- NEW CULVERT


NOTES:

- FOR GENERAL NOTES, SPECIFICATIONS & TYPICAL SECTIONS SEE DRAWING 18364-204-01 & 18364-204-02.
- FOR CUT & FILL SLOPES SEE DRAWING 18364-204-01

ISSUED FOR CONSTRUCTION

INTENDED TO BE PLOTTED ON 11"x17"
ANY COPIES or PDFS MAY NOT BE TO SCALE

SCALE 1:500		CAD FILENAME <u>XS FINAL - PART2</u>			
		DATE <u>2019-05-24</u>			
REV	DATE	DESCRIPTION	DRW	CHK	ENG
A	FEB.19	ISSUED FOR REVIEW	KAK	KD	TW
B	MAY.19	ISSUED FOR CONSTRUCTION	JMP	KD	TW

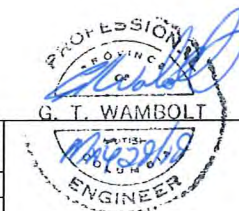

SENIOR DESIGNER
DATE 2019-05-24

DWB Consulting Services Ltd. 1579 9th Avenue Prince George, B.C. V2L 3R8 Phone: (250) 562-5541 Fax: (250) 562-5561	
DESIGNED	BM DATE 2019-01-14
QUALITY CONTROL	TW DATE 2019-01-25
QUALITY ASSURANCE	DATE
DRAWN	KAK DATE 2019-03-07























TELKWA COAL
LIMITED
TENAS HAUL ROAD
STA. 15+040 to 15+230

CROSS SECTIONS 90

LATITUDE:	54° 38' 11.65"	NAD83	NORTHING:	6056036	DRAWING NUMBER	REV
LONGITUDE:	127° 5' 3.99"	9U	EASTING:	623633	18364-204-X90	B

\\2019\Coal\Serve (364\204 - Phase 2 - Road Design\DrawingProduction\RawDesignOutput\ForDrafting\2nd Half\XS FINAL - PART2.dwg

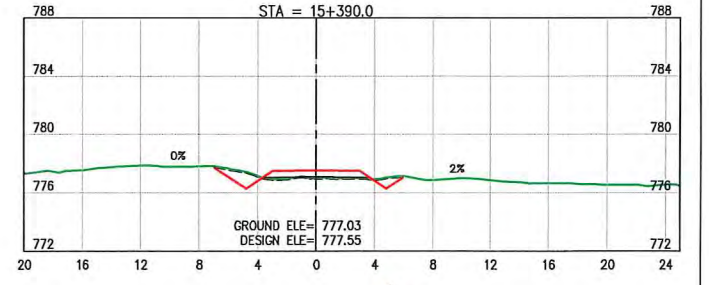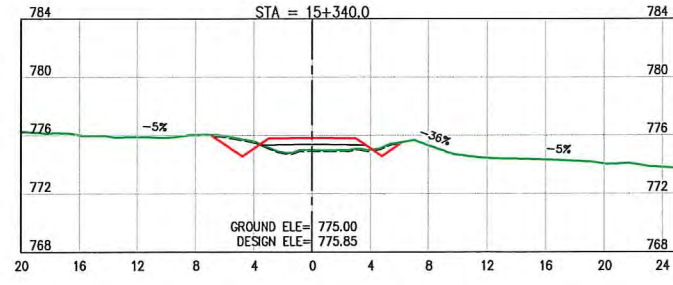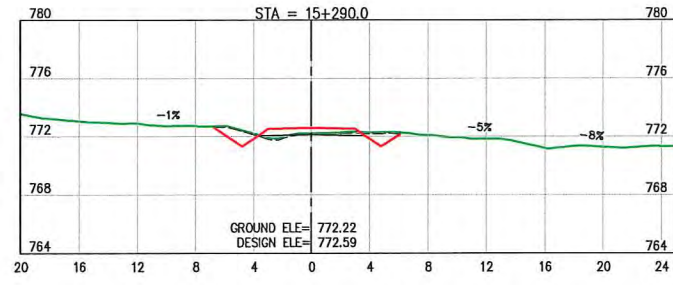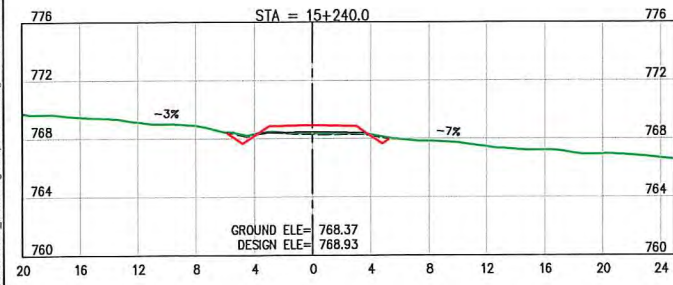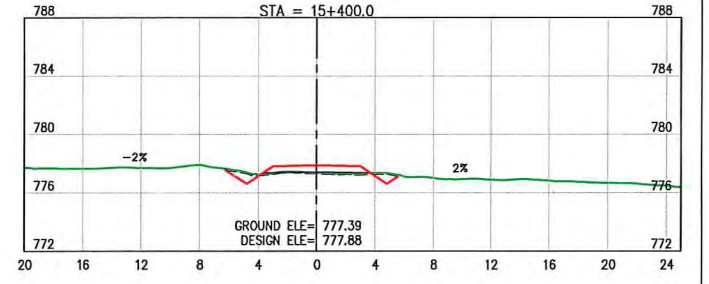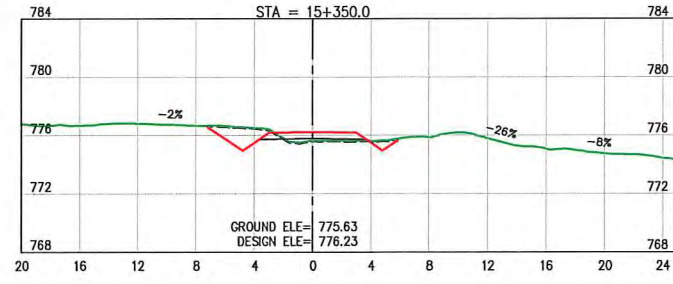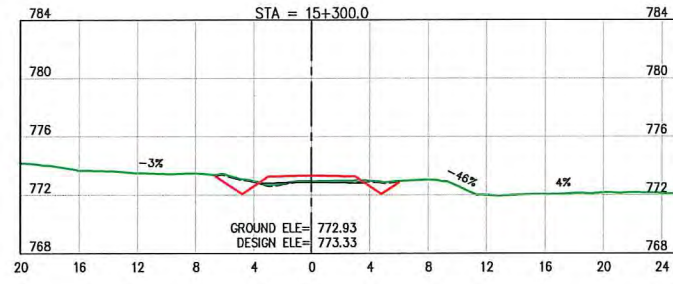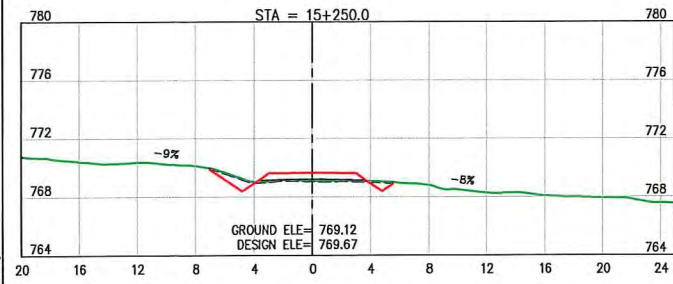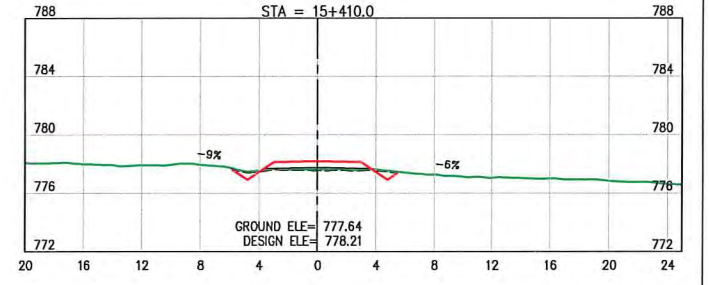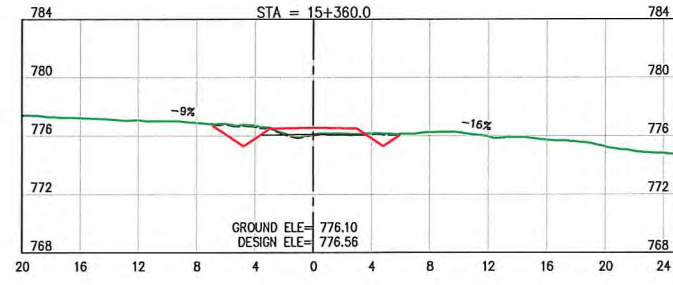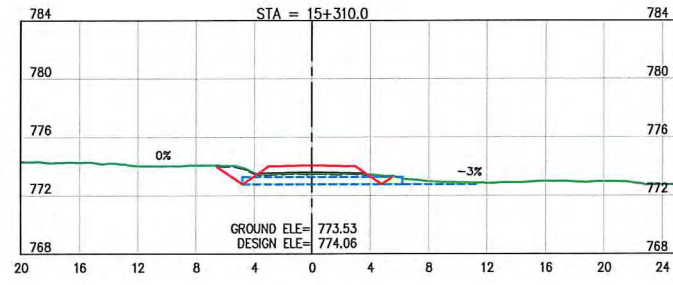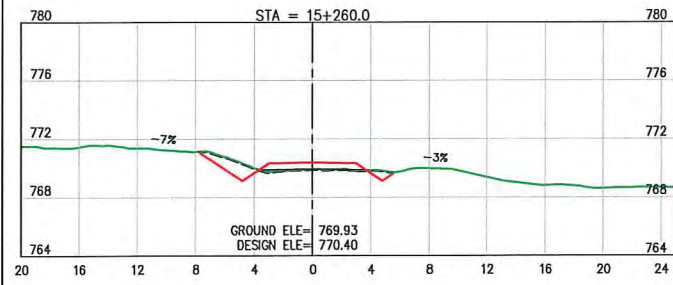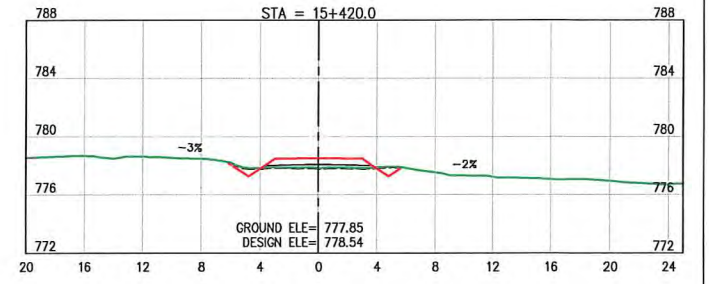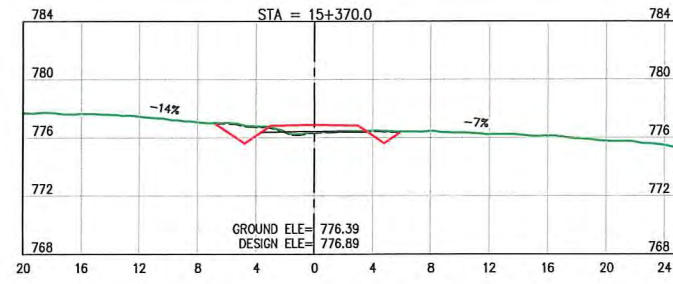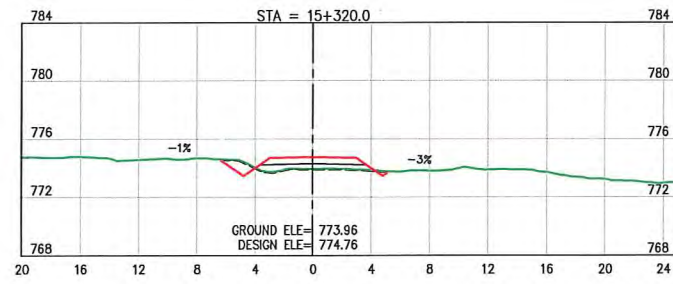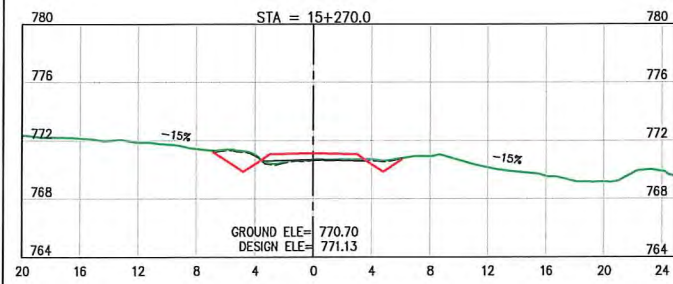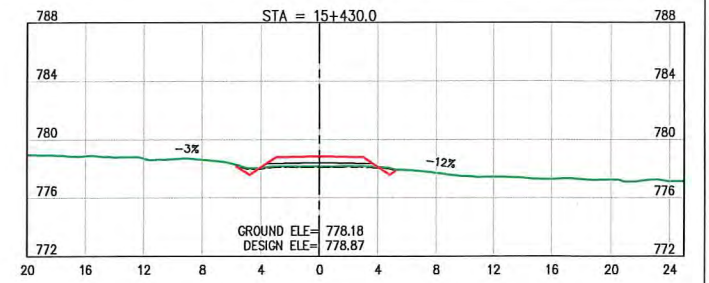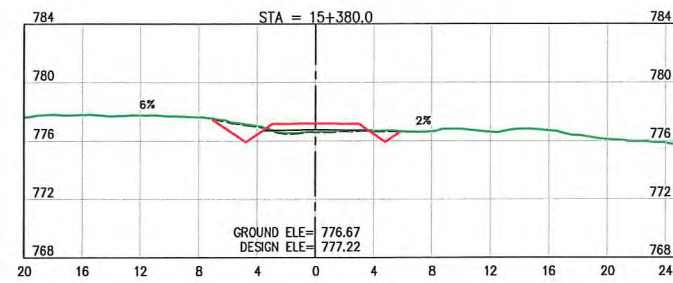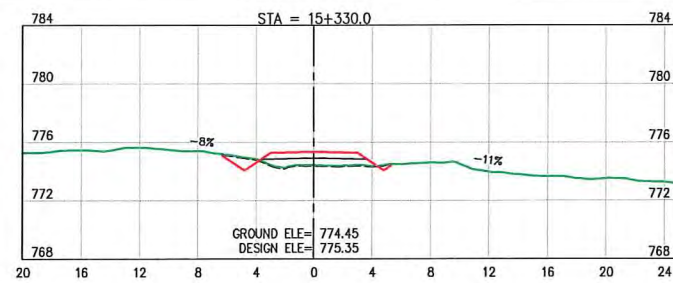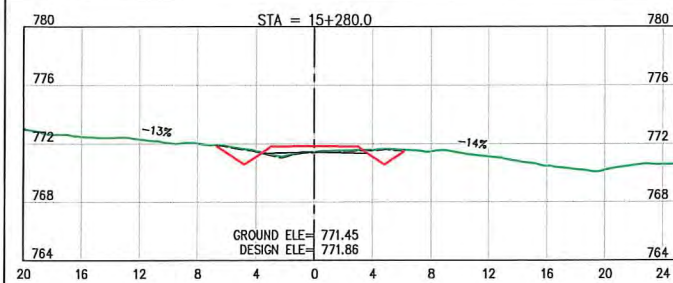

LEGEND:

- EXISTING GROUND
- STRIPPED SURFACE
- DESIGN LINE
- SUBGRADE
- NEW CULVERT


NOTES:

- FOR GENERAL NOTES, SPECIFICATIONS & TYPICAL SECTIONS SEE DRAWING 18364-204-01 & 18364-204-02.
- FOR CUT & FILL SLOPES SEE DRAWING 18364-204-01

ISSUED FOR CONSTRUCTION

INTENDED TO BE PLOTTED ON 11"x17"
ANY COPIES or PDFS MAY NOT BE TO SCALE

SCALE 1:500			CAD FILENAME <u>XS FINAL - PART2</u>		
			DATE <u>2019-05-24</u>		
REV	DATE	DESCRIPTION	DRW	CHK	ENG
A	FEB.19	ISSUED FOR REVIEW	KAK	KD	TW
B	MAY.19	ISSUED FOR CONSTRUCTION	JMP	KD	TW

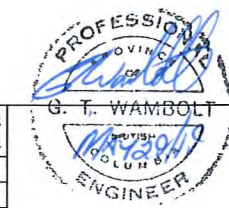

SENIOR DESIGNER
DATE 2019-05-24





















DWB Consulting Services Ltd. 1579 9th Avenue Prince George, B.C. V2L 3R8 Phone: (250) 562-5541 Fax: (250) 562-5561	
DESIGNED	BM DATE 2019-01-14
QUALITY CONTROL	TW DATE 2019-01-25
QUALITY ASSURANCE	DATE
DRAWN	KAK DATE 2019-03-07



TENAS HAUL ROAD
STA. 15+240 to 15+430

CROSS SECTIONS 91

LATITUDE:	54° 38' 11.65"	NAD83	NORTHING:	6056036	DRAWING NUMBER	REV
LONGITUDE:	127° 5' 3.99"	SU	EASTING:	623633	18364-204-X91	B

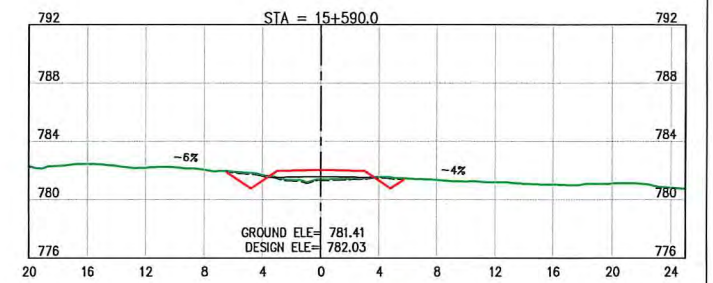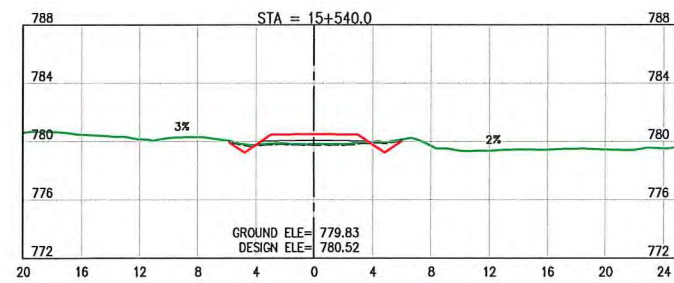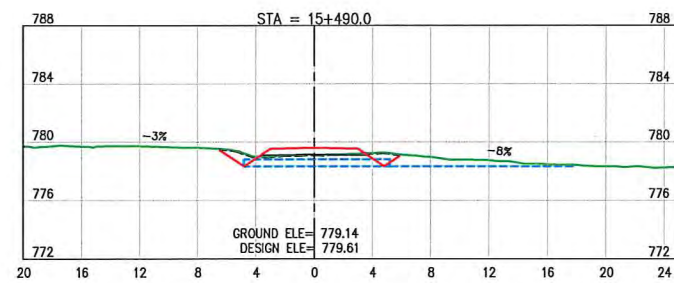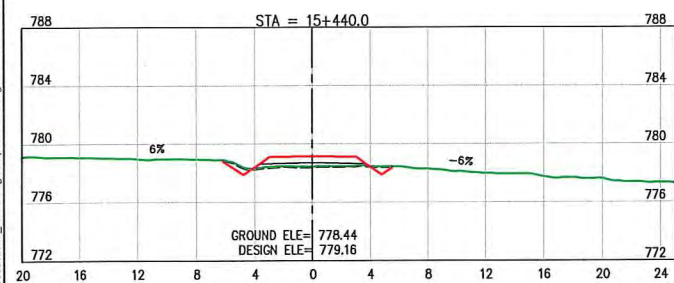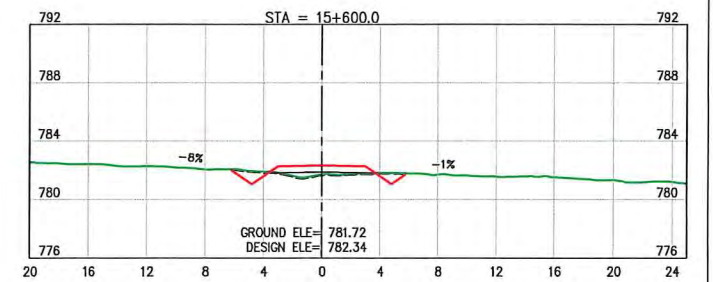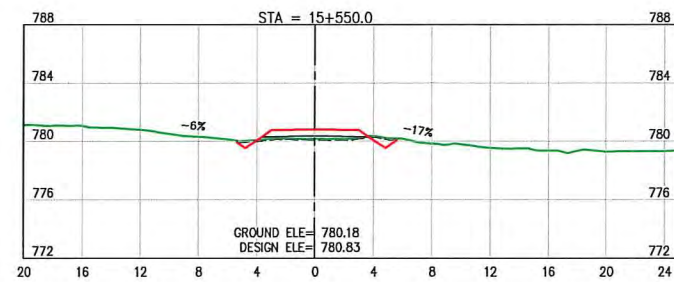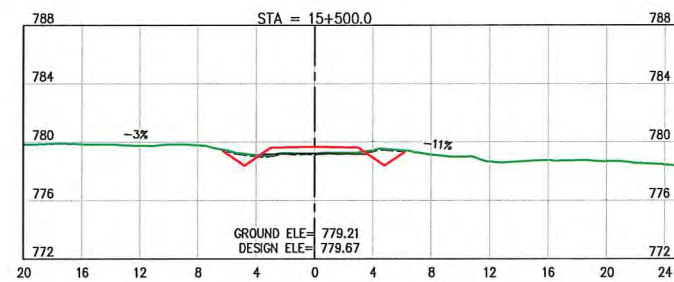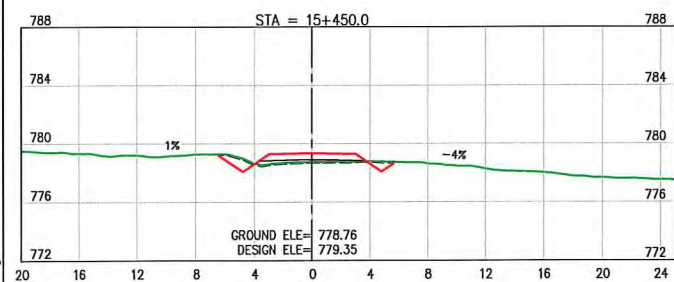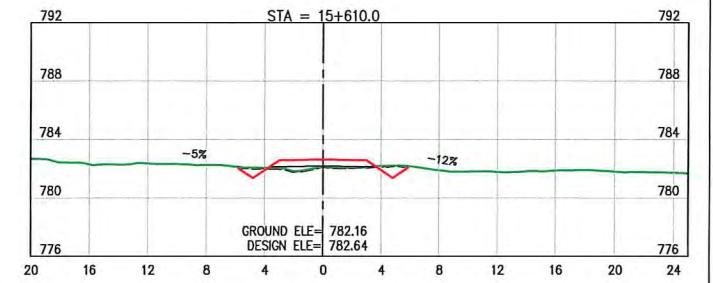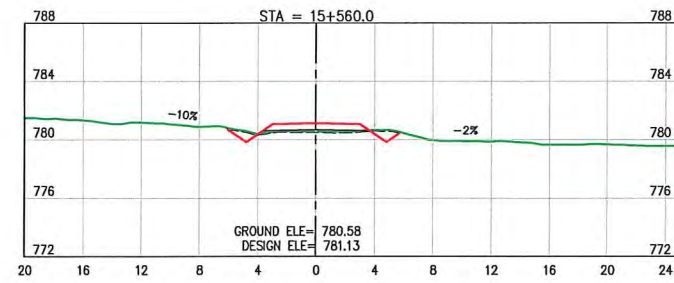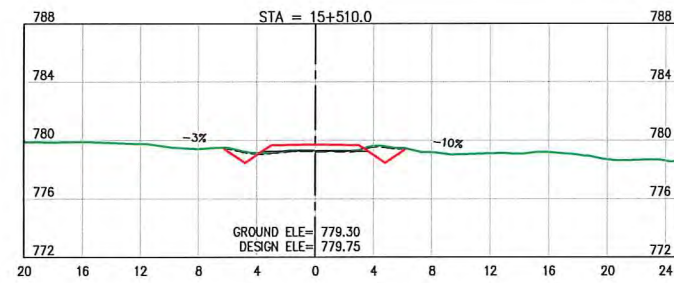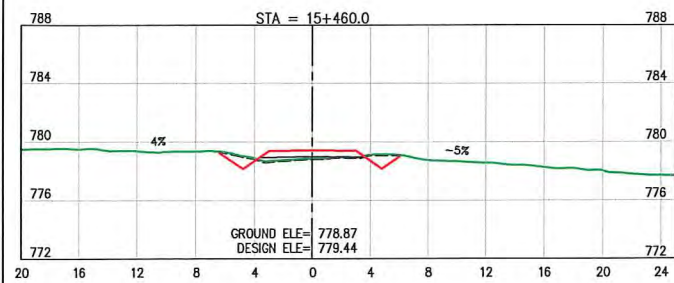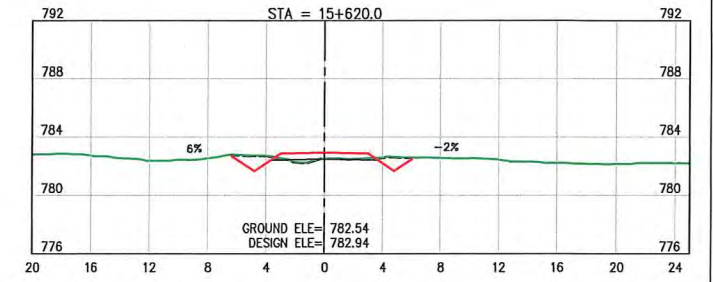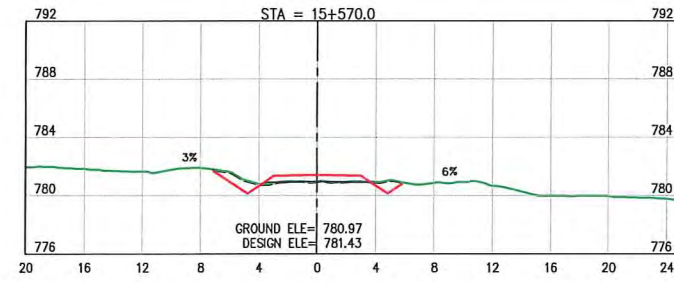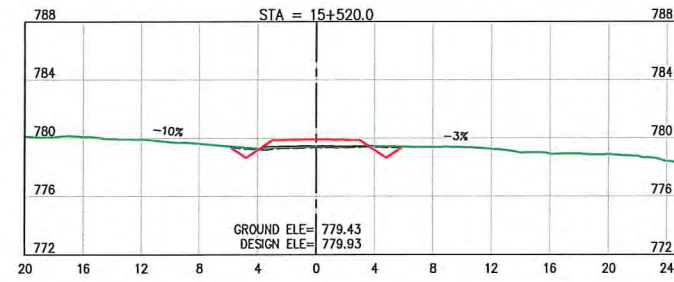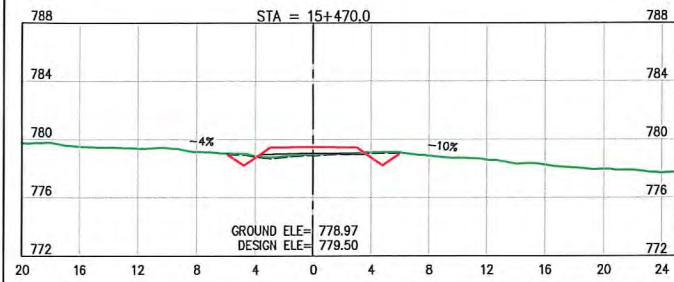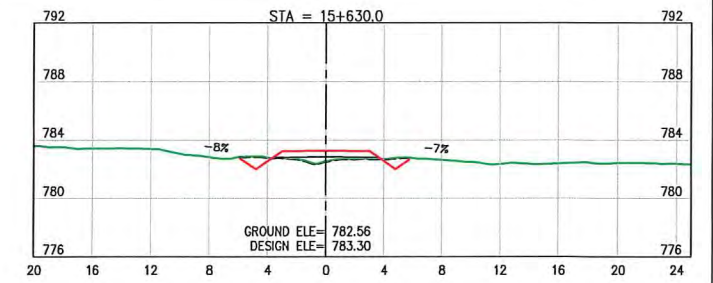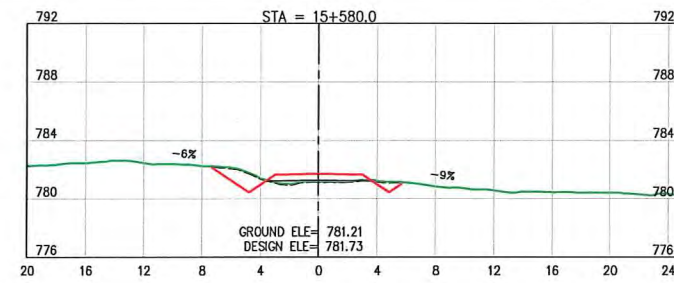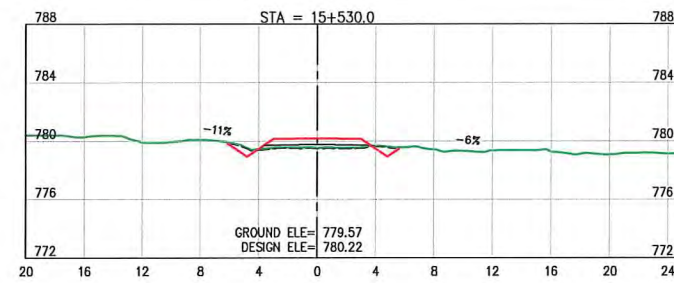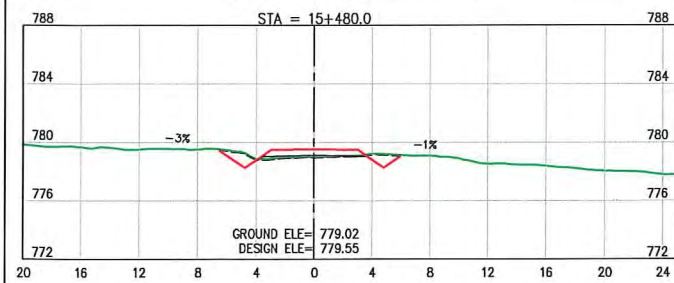

LEGEND:

 EXISTING GROUND
 STRIPPED SURFACE
 DESIGN LINE
 SUBGRADE
 NEW CULVERT

NOTES:

1. FOR GENERAL NOTES, SPECIFICATIONS & TYPICAL SECTIONS SEE DRAWING 18364-204-01 & 18364-204-02.

2. FOR CUT & FILL SLOPES SEE DRAWING 18364-204-01

ISSUED FOR CONSTRUCTION

INTENDED TO BE PLOTTED ON 11"x17"
ANY COPIES or PDFS MAY NOT BE TO SCALE

SCALE 1:500			CAD FILENAME <u>XS FINAL - PART2</u>		
			DATE <u>2019-05-24</u>		
REV	DATE	DESCRIPTION	DRW	CHK	ENG
A	FEB.19	ISSUED FOR REVIEW	KAK	KD	TW
B	MAY.19	ISSUED FOR CONSTRUCTION	JMP	KD	TW



DWB Consulting Services Ltd.
1579 9th Avenue
Prince George, B.C.
V2L 3R8
Phone: (250) 562-5541 Fax: (250) 562-5561



















DESIGNED BM DATE 2019-01-14
 QUALITY CONTROL TW DATE 2019-01-25
 QUALITY ASSURANCE --- DATE ----
 DRAWN KAK DATE 2019-03-07



TELKWA COAL
LIMITED

CROSS SECTIONS 92

LATITUDE:	54° 38' 11.65"	NAD83	NORTHING:	6056036	DRAWING NUMBER	REV
			EASTING:	623633		
LONGITUDE:	127° 5' 3.99"	9U			18364-204-X92	B

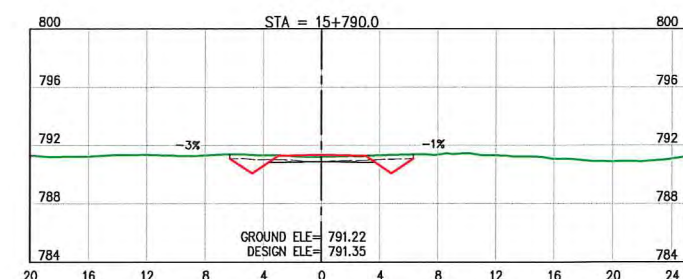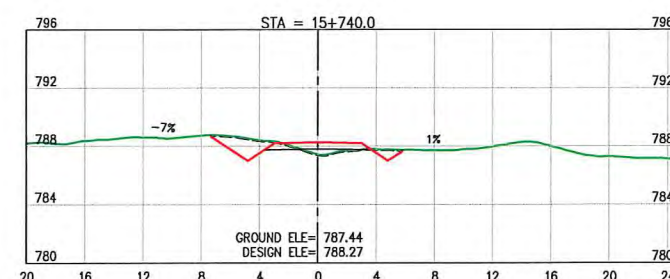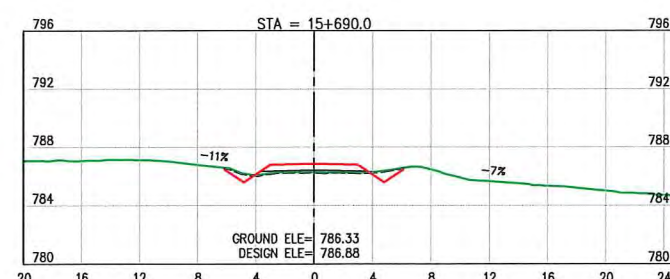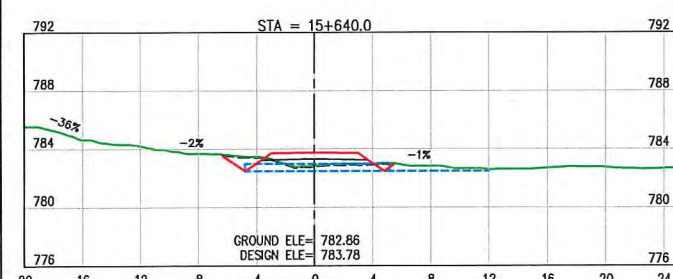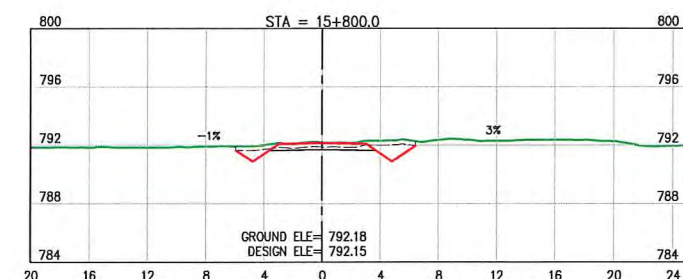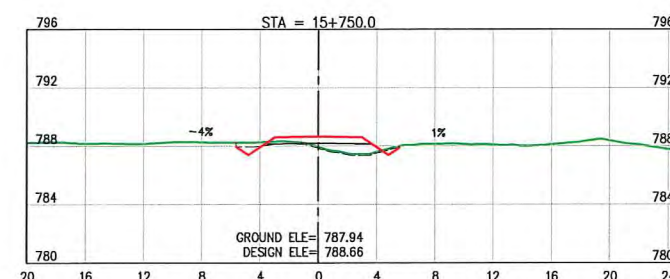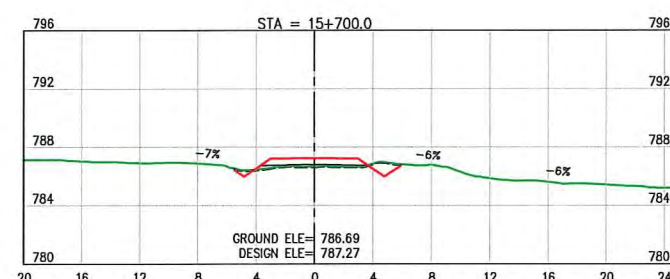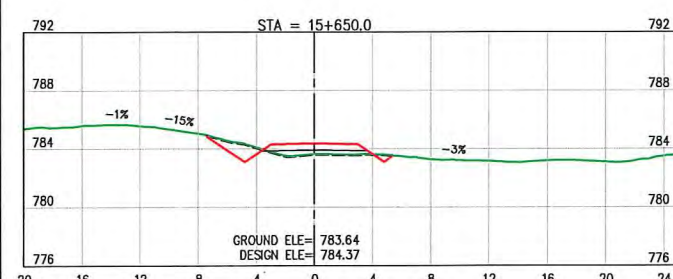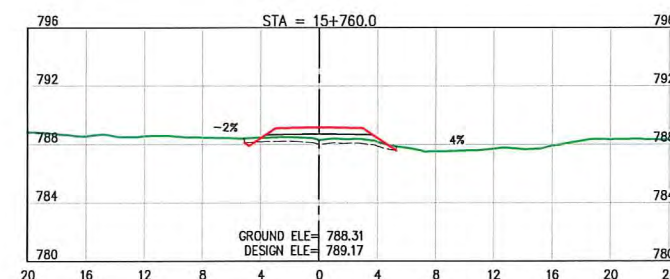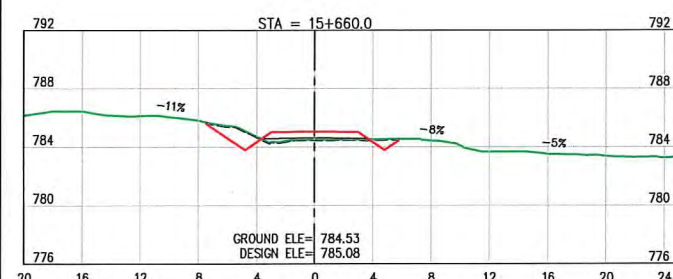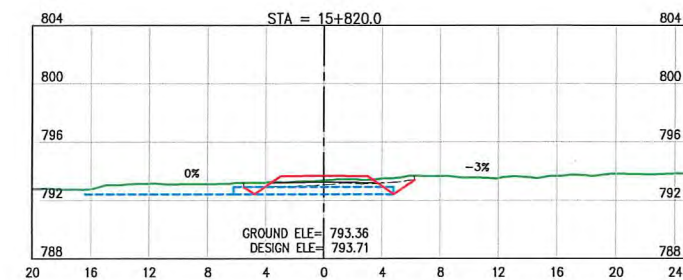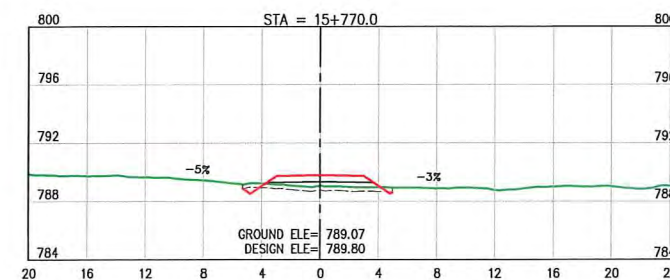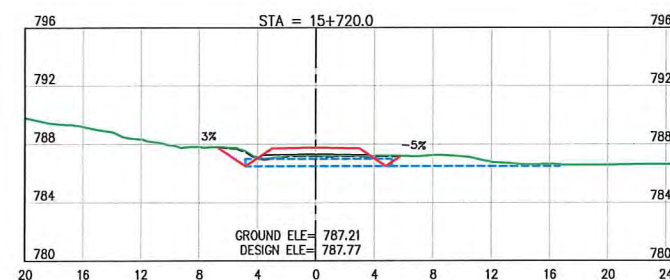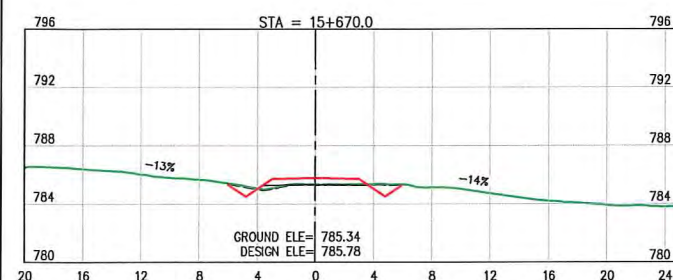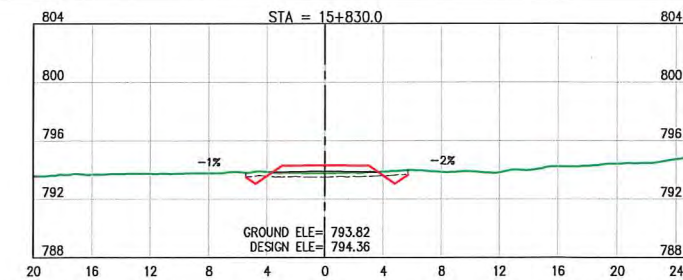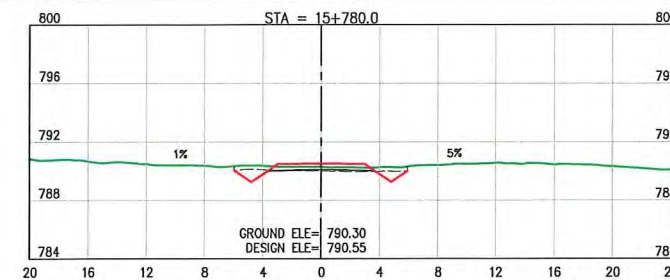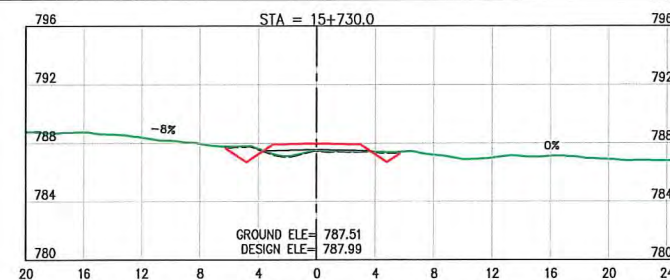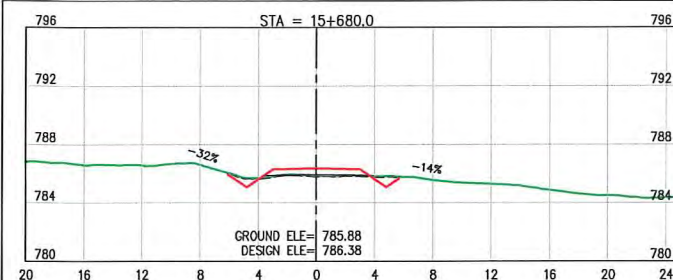

LEGEND:

 EXISTING GROUND
 STRIPPED SURFACE
 DESIGN LINE
 SUBGRADE
 NEW CULVERT

NOTES:

1. FOR GENERAL NOTES, SPECIFICATIONS & TYPICAL SECTIONS SEE DRAWING 18364-204-01 & 18364-204-02.

2. FOR CUT & FILL SLOPES SEE DRAWING 18364-204-01

ISSUED FOR CONSTRUCTION

SCALE 1:500

			DATE 2019-05-24		
REV	DATE	DESCRIPTION	DRW	CHK	ENG
A	FEB.19	ISSUED FOR REVIEW	KAK	KD	TW
B	MAY.19	ISSUED FOR CONSTRUCTION	JMP	KD	TW



DWB Consulting Services Ltd.
1579 9th Avenue
Prince George, B.C.
V2L 3R8
Phone: (250) 562-5541 Fax: (250) 562-5561

DESIGNED _____ BM DATE 2019-01-1
QUALITY CONTROL _____ TW DATE 2019-01-2
QUALITY ASSURANCE _____ DATE _____
DRAWN _____ KAK DATE 2019-03-0

TELKWA COAL
LIMITED










TENAS HAUL ROAD
STA. 15+640 to 15+830

CROSS SECTIONS 93

1-25	LATITUDE:	54° 38' 11.65"	NAD83	NORTHING:	6056036	DRAWING NUMBER 18364-204-X93
3-07	LONGITUDE:	127° 5' 3.99"	9U	EASTING:	623633	

INTENDED TO BE PLOTTED ON 11"x17"
ANY COPIES or PDFS MAY NOT BE TO SCALE

U:\2018\Coal Sense (364)\204 - Phase 2 - Road Design\DrawingProduction_RawDesignOutput\Drafting\2nd Half\X94 FINAL - PART2.dwg

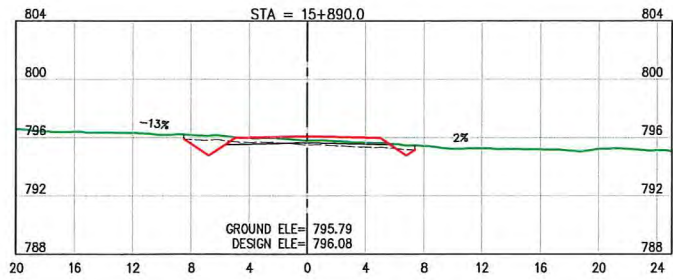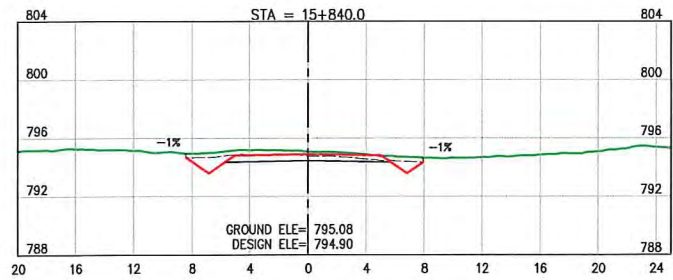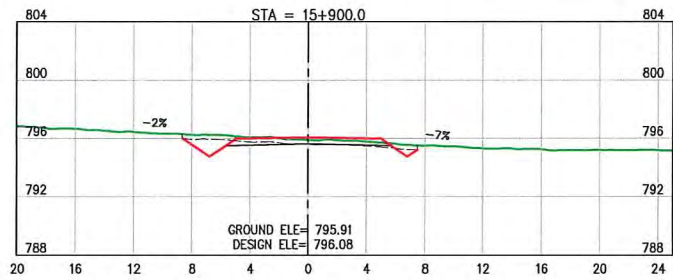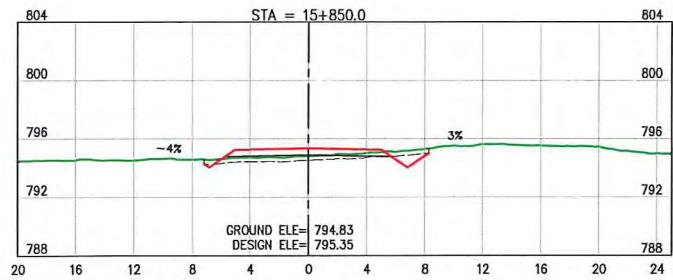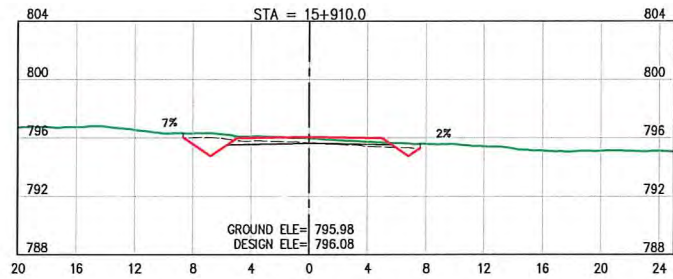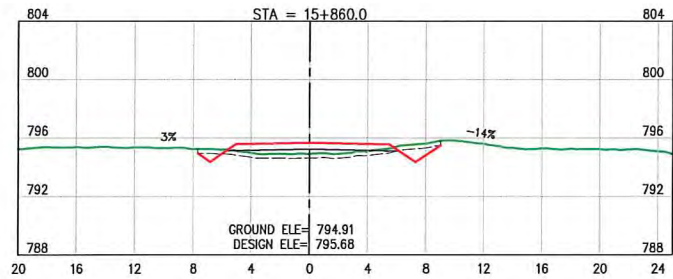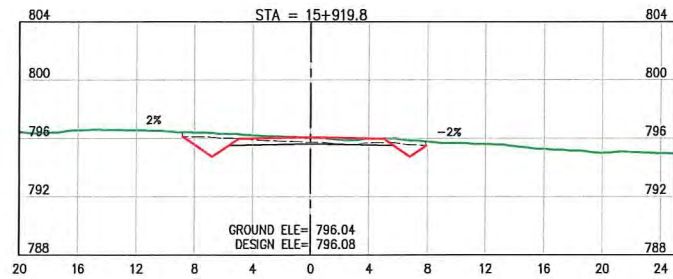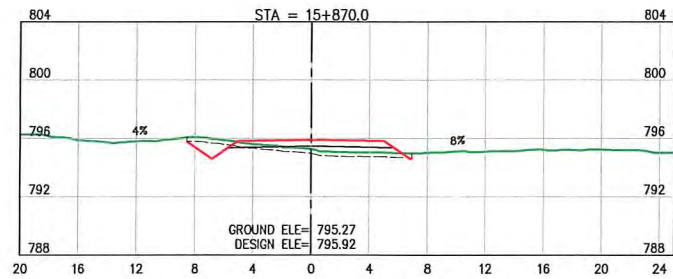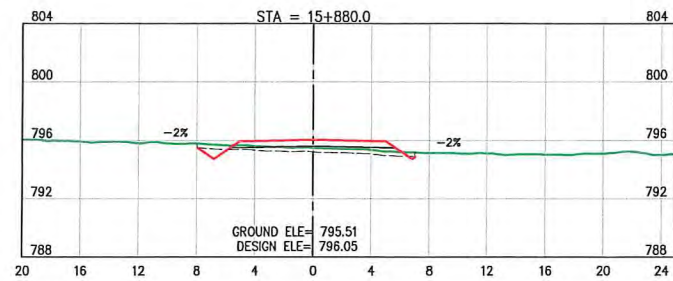

- LEGEND:**
- EXISTING GROUND
 - STRIPPED SURFACE
 - DESIGN LINE
 - SUBGRADE
 - NEW CULVERT

- NOTES:**
1. FOR GENERAL NOTES, SPECIFICATIONS & TYPICAL SECTIONS SEE DRAWING 18364-204-01 & 18364-204-02.
 2. FOR CUT & FILL SLOPES SEE DRAWING 18364-204-01

ISSUED FOR CONSTRUCTION

INTENDED TO BE PLOTTED ON 11"x17"
ANY COPIES or PDFS MAY NOT BE TO SCALE

SCALE 1:500		CAD FILENAME XS.FINAL - PART2		
		DATE 2019-05-24		
REV	DATE	DESCRIPTION	DRW	CHK
A	FEB.19	ISSUED FOR REVIEW	KAK	KD
B	MAY.19	ISSUED FOR CONSTRUCTION	JMP	KD

PROFESSIONAL
DRAWING
G. T. WAMBOLT
ENGINEER
DATE 2019-05-24

DWB Consulting Services Ltd.	
1579 9th Avenue Prince George, B.C. V2L 3R8 Phone: (250) 562-5541 Fax: (250) 562-5561	
DESIGNED	BM DATE 2019-01-14
QUALITY CONTROL	TW DATE 2019-01-23
QUALITY ASSURANCE	DATE
DRAWN	KAK DATE 2019-03-07

TELKWA COAL
LIMITED
TENAS HAUL ROAD
STA. 15+840 to 15+919.8

CROSS SECTIONS 94			
LATITUDE: 54° 38' 11.65"	NAD83	NORTHING: 6056036	DRAWING NUMBER
LONGITUDE: 127° 5' 3.99"	9U	EASTING: 623633	REV
		18364-204-X94	B